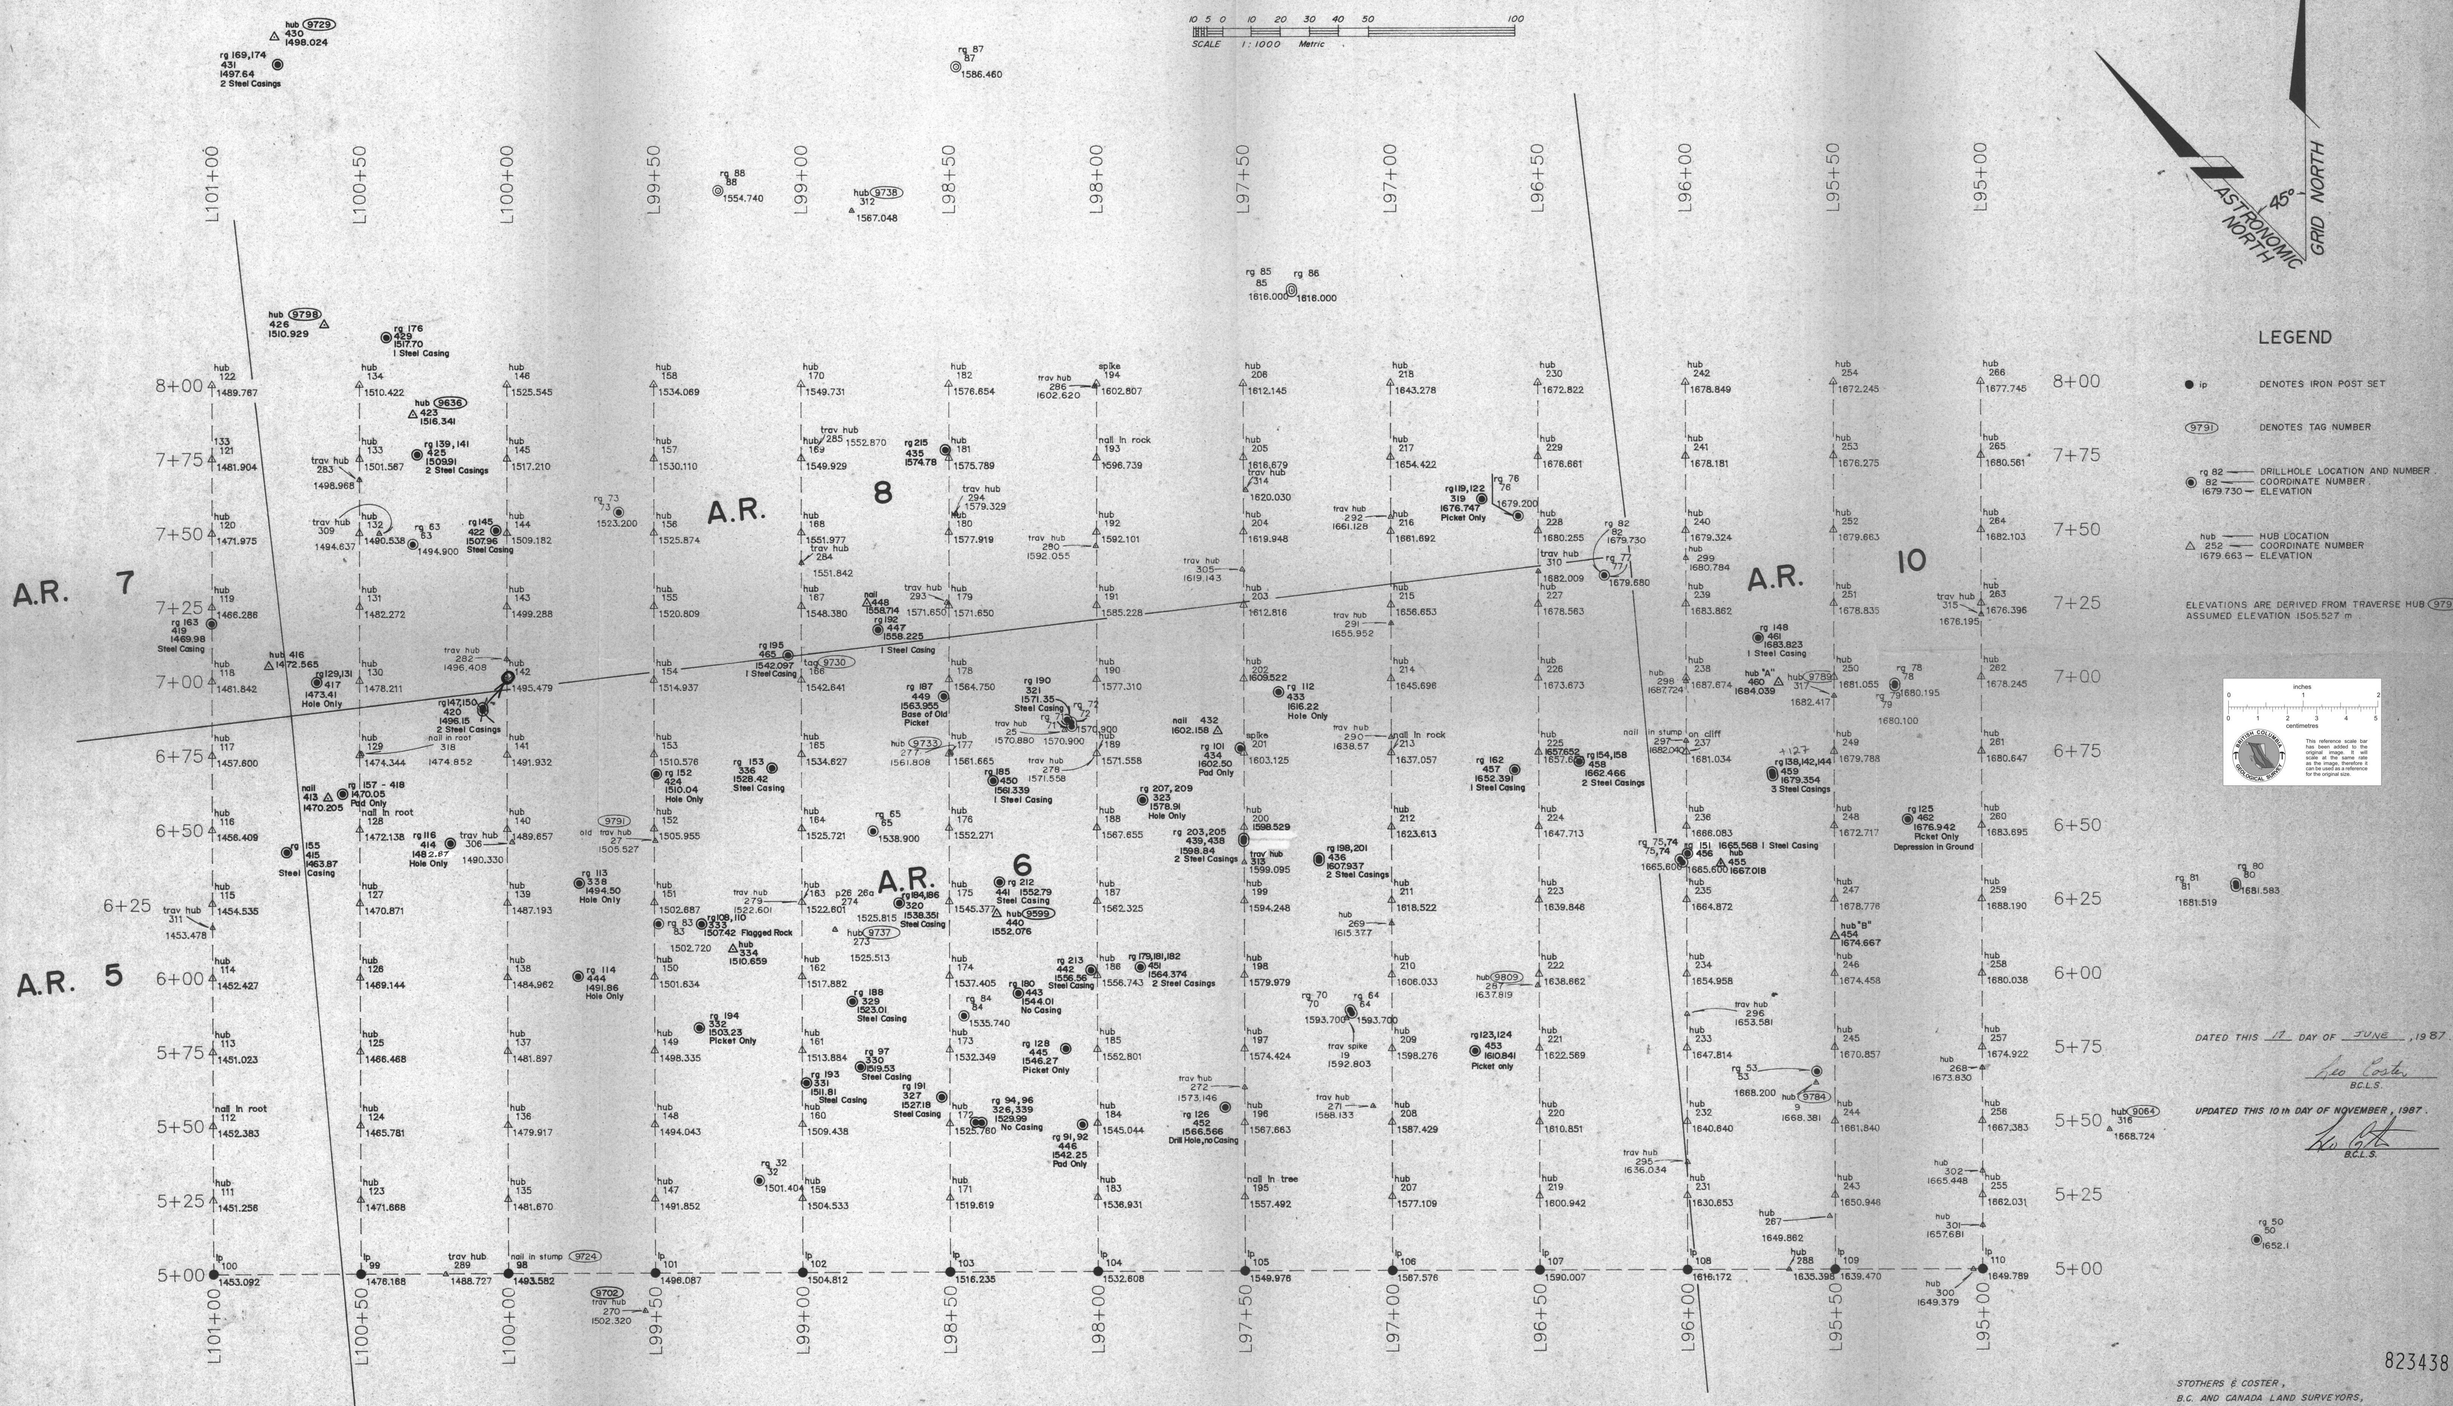PLAN OF GRID LAYOUT AND DRILL HOLE LOCATIONS.