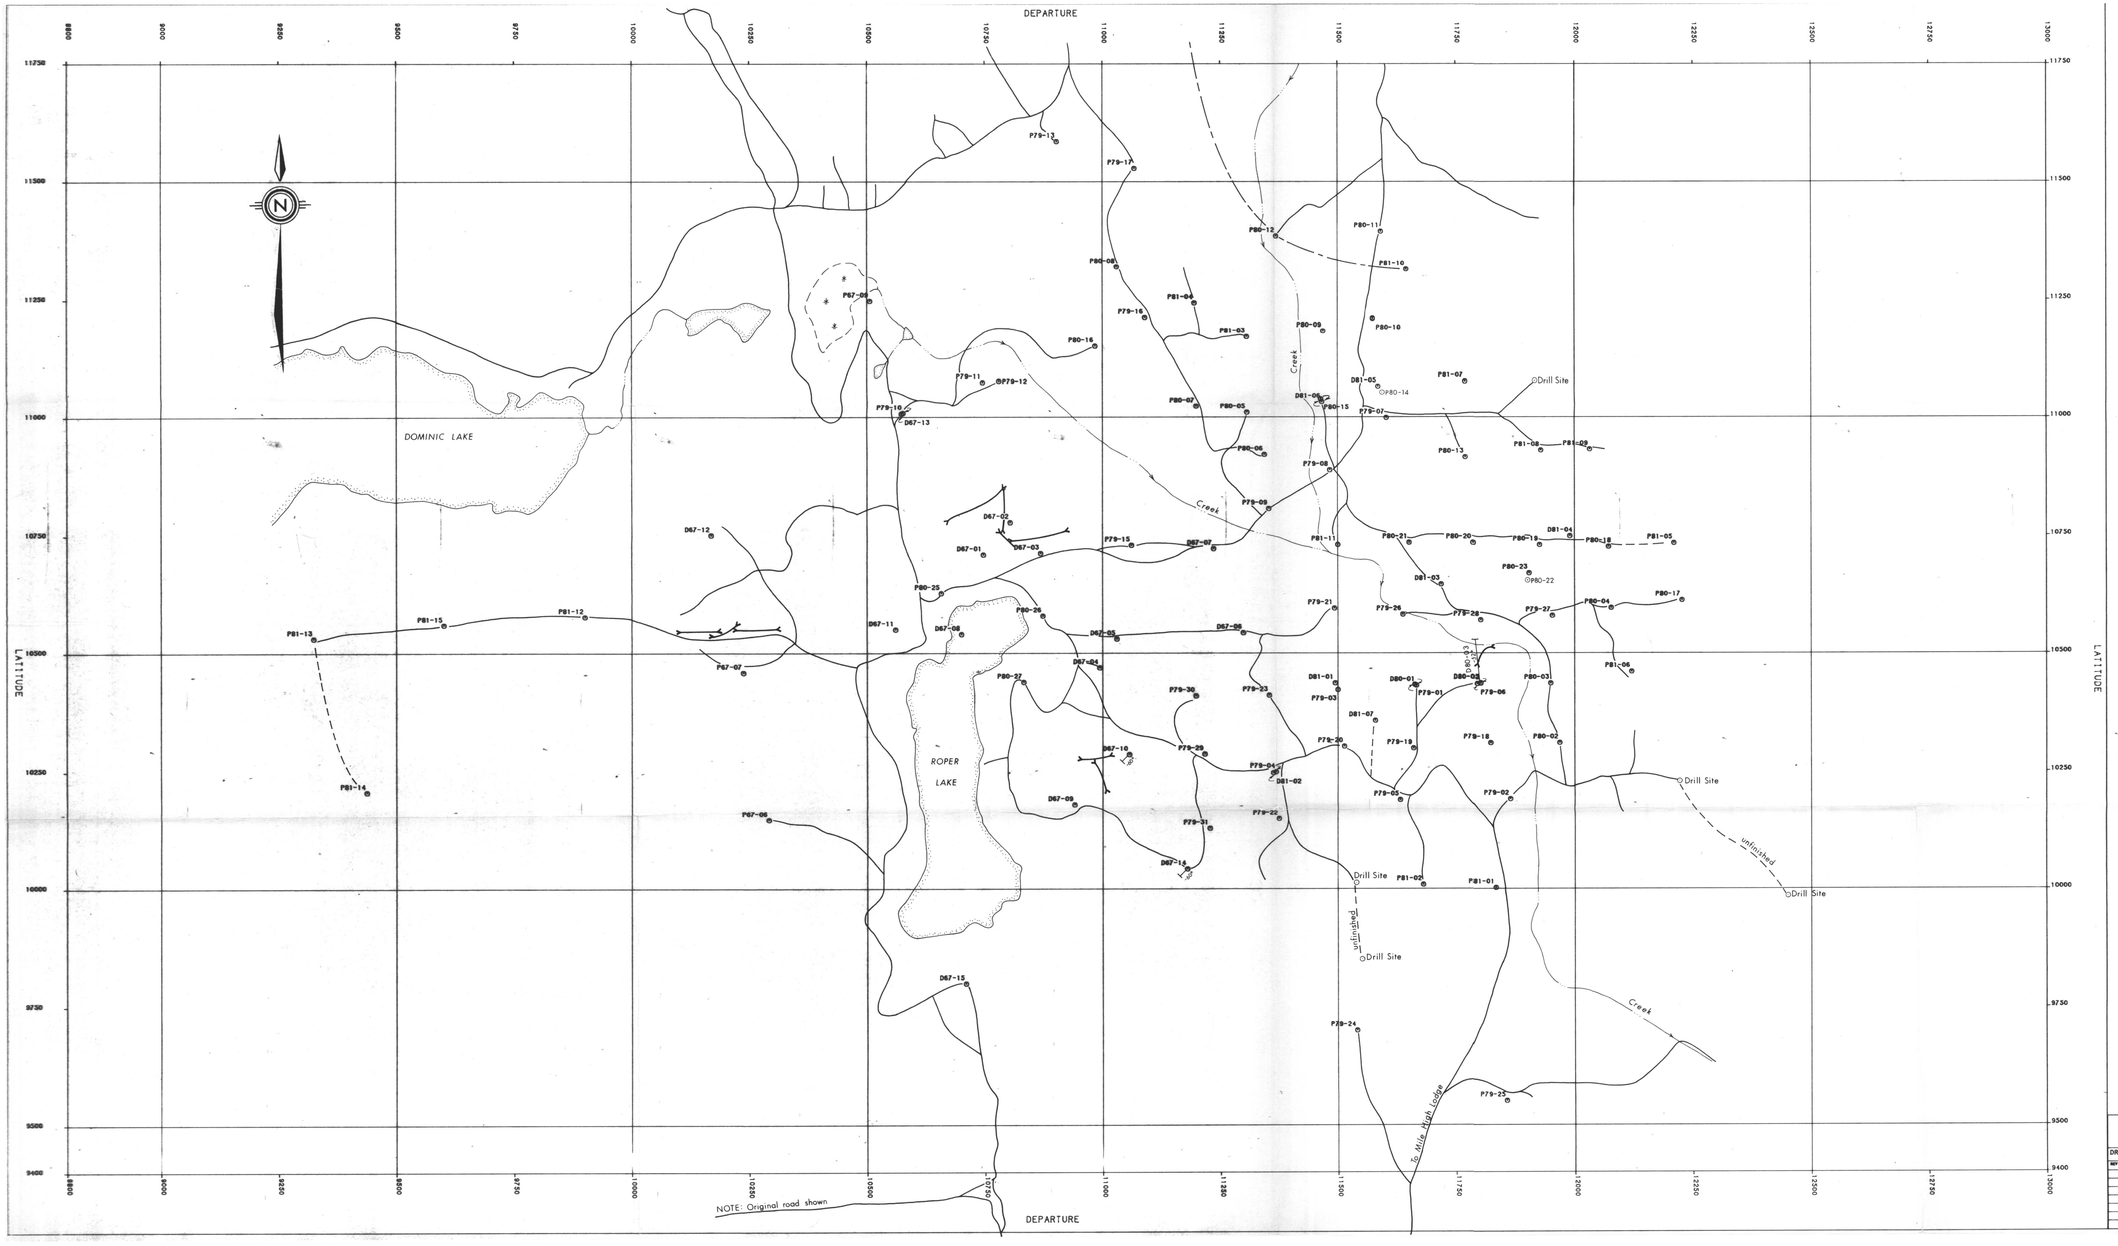

LEGEND

SYMBOLS

- Existing Road
- Road approx.
- New Logging Road approx.
- Creek

0.0 100.0 200.0 400.0 METRIC

840856

ROPER LAKE

DRAWN BY: GEORES	TRACED BY: H.H.	
REVISED BY / DATE	REVISED BY / DATE	

COLLAR and ROAD PLAN

SCALE: 1:5000 | DATE: JAN 1982 | PLATE: