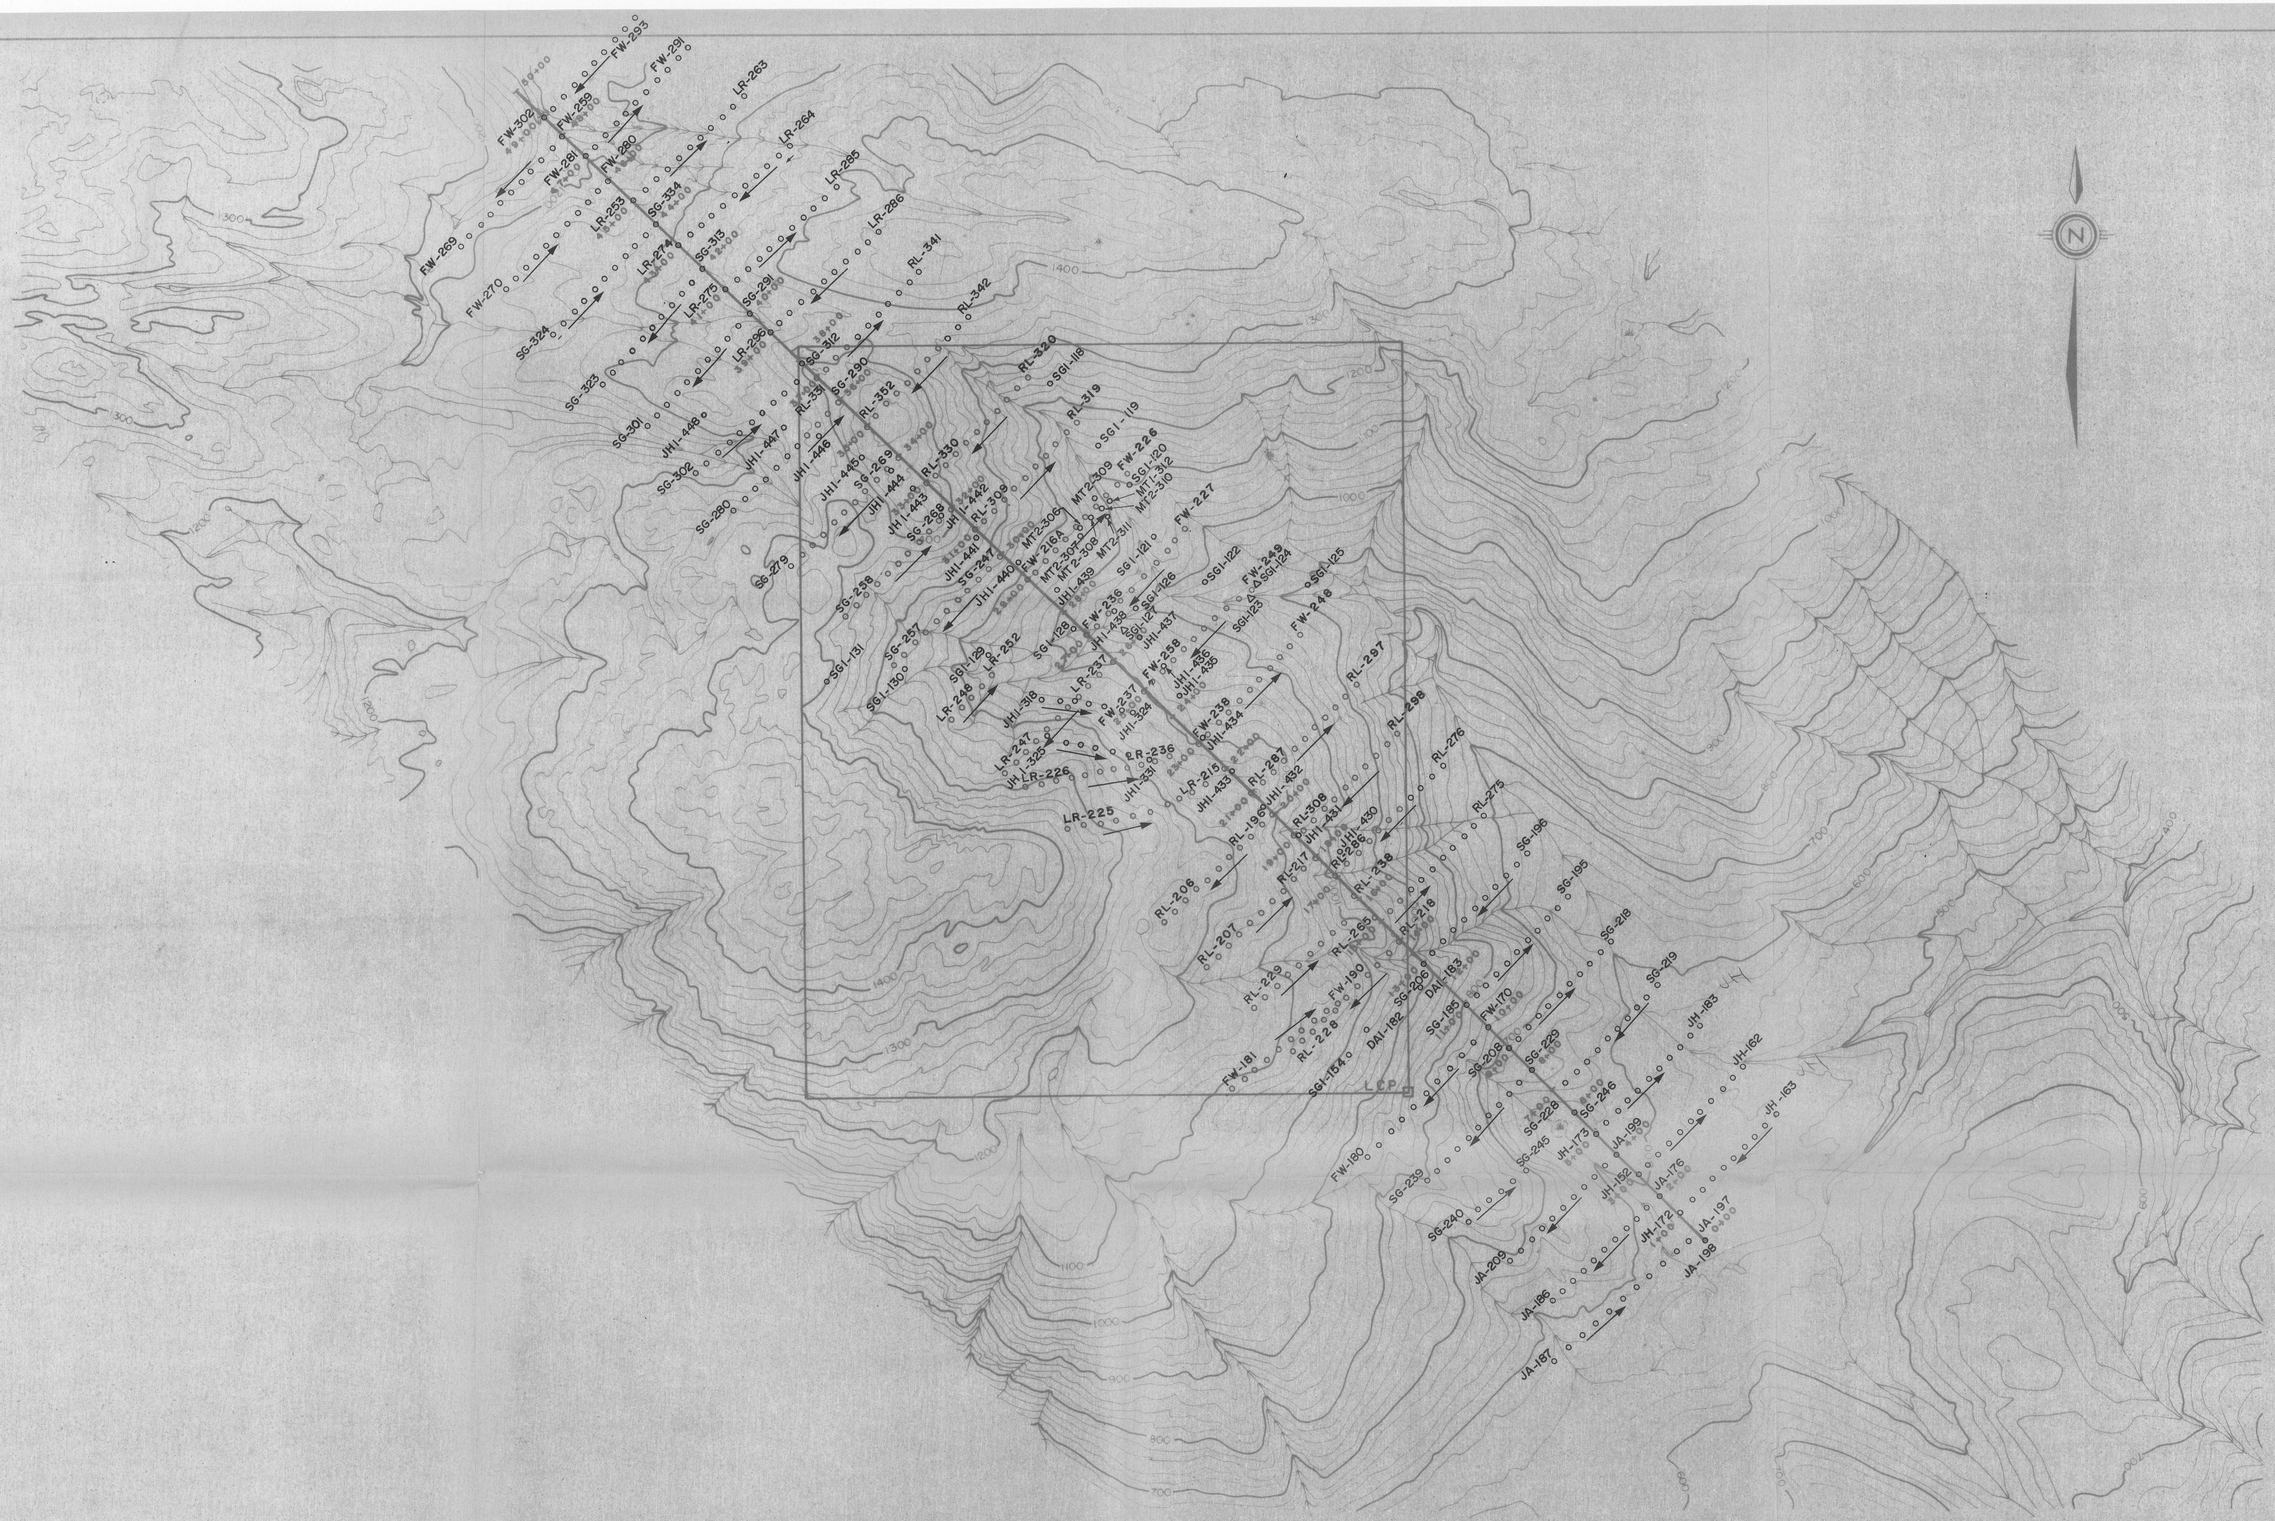

Chevron Standard Limited
Minerals Staff

BARB CLAIMS
SOIL & SILT SAMPLE LOCATIONS

FIGURE No. 5		PROJECT No. M514	
DATE 1981/82	REVISIONS	SCALE	1:10,000
NTS No.			
COMPILED BY K.S.			S-2

842435