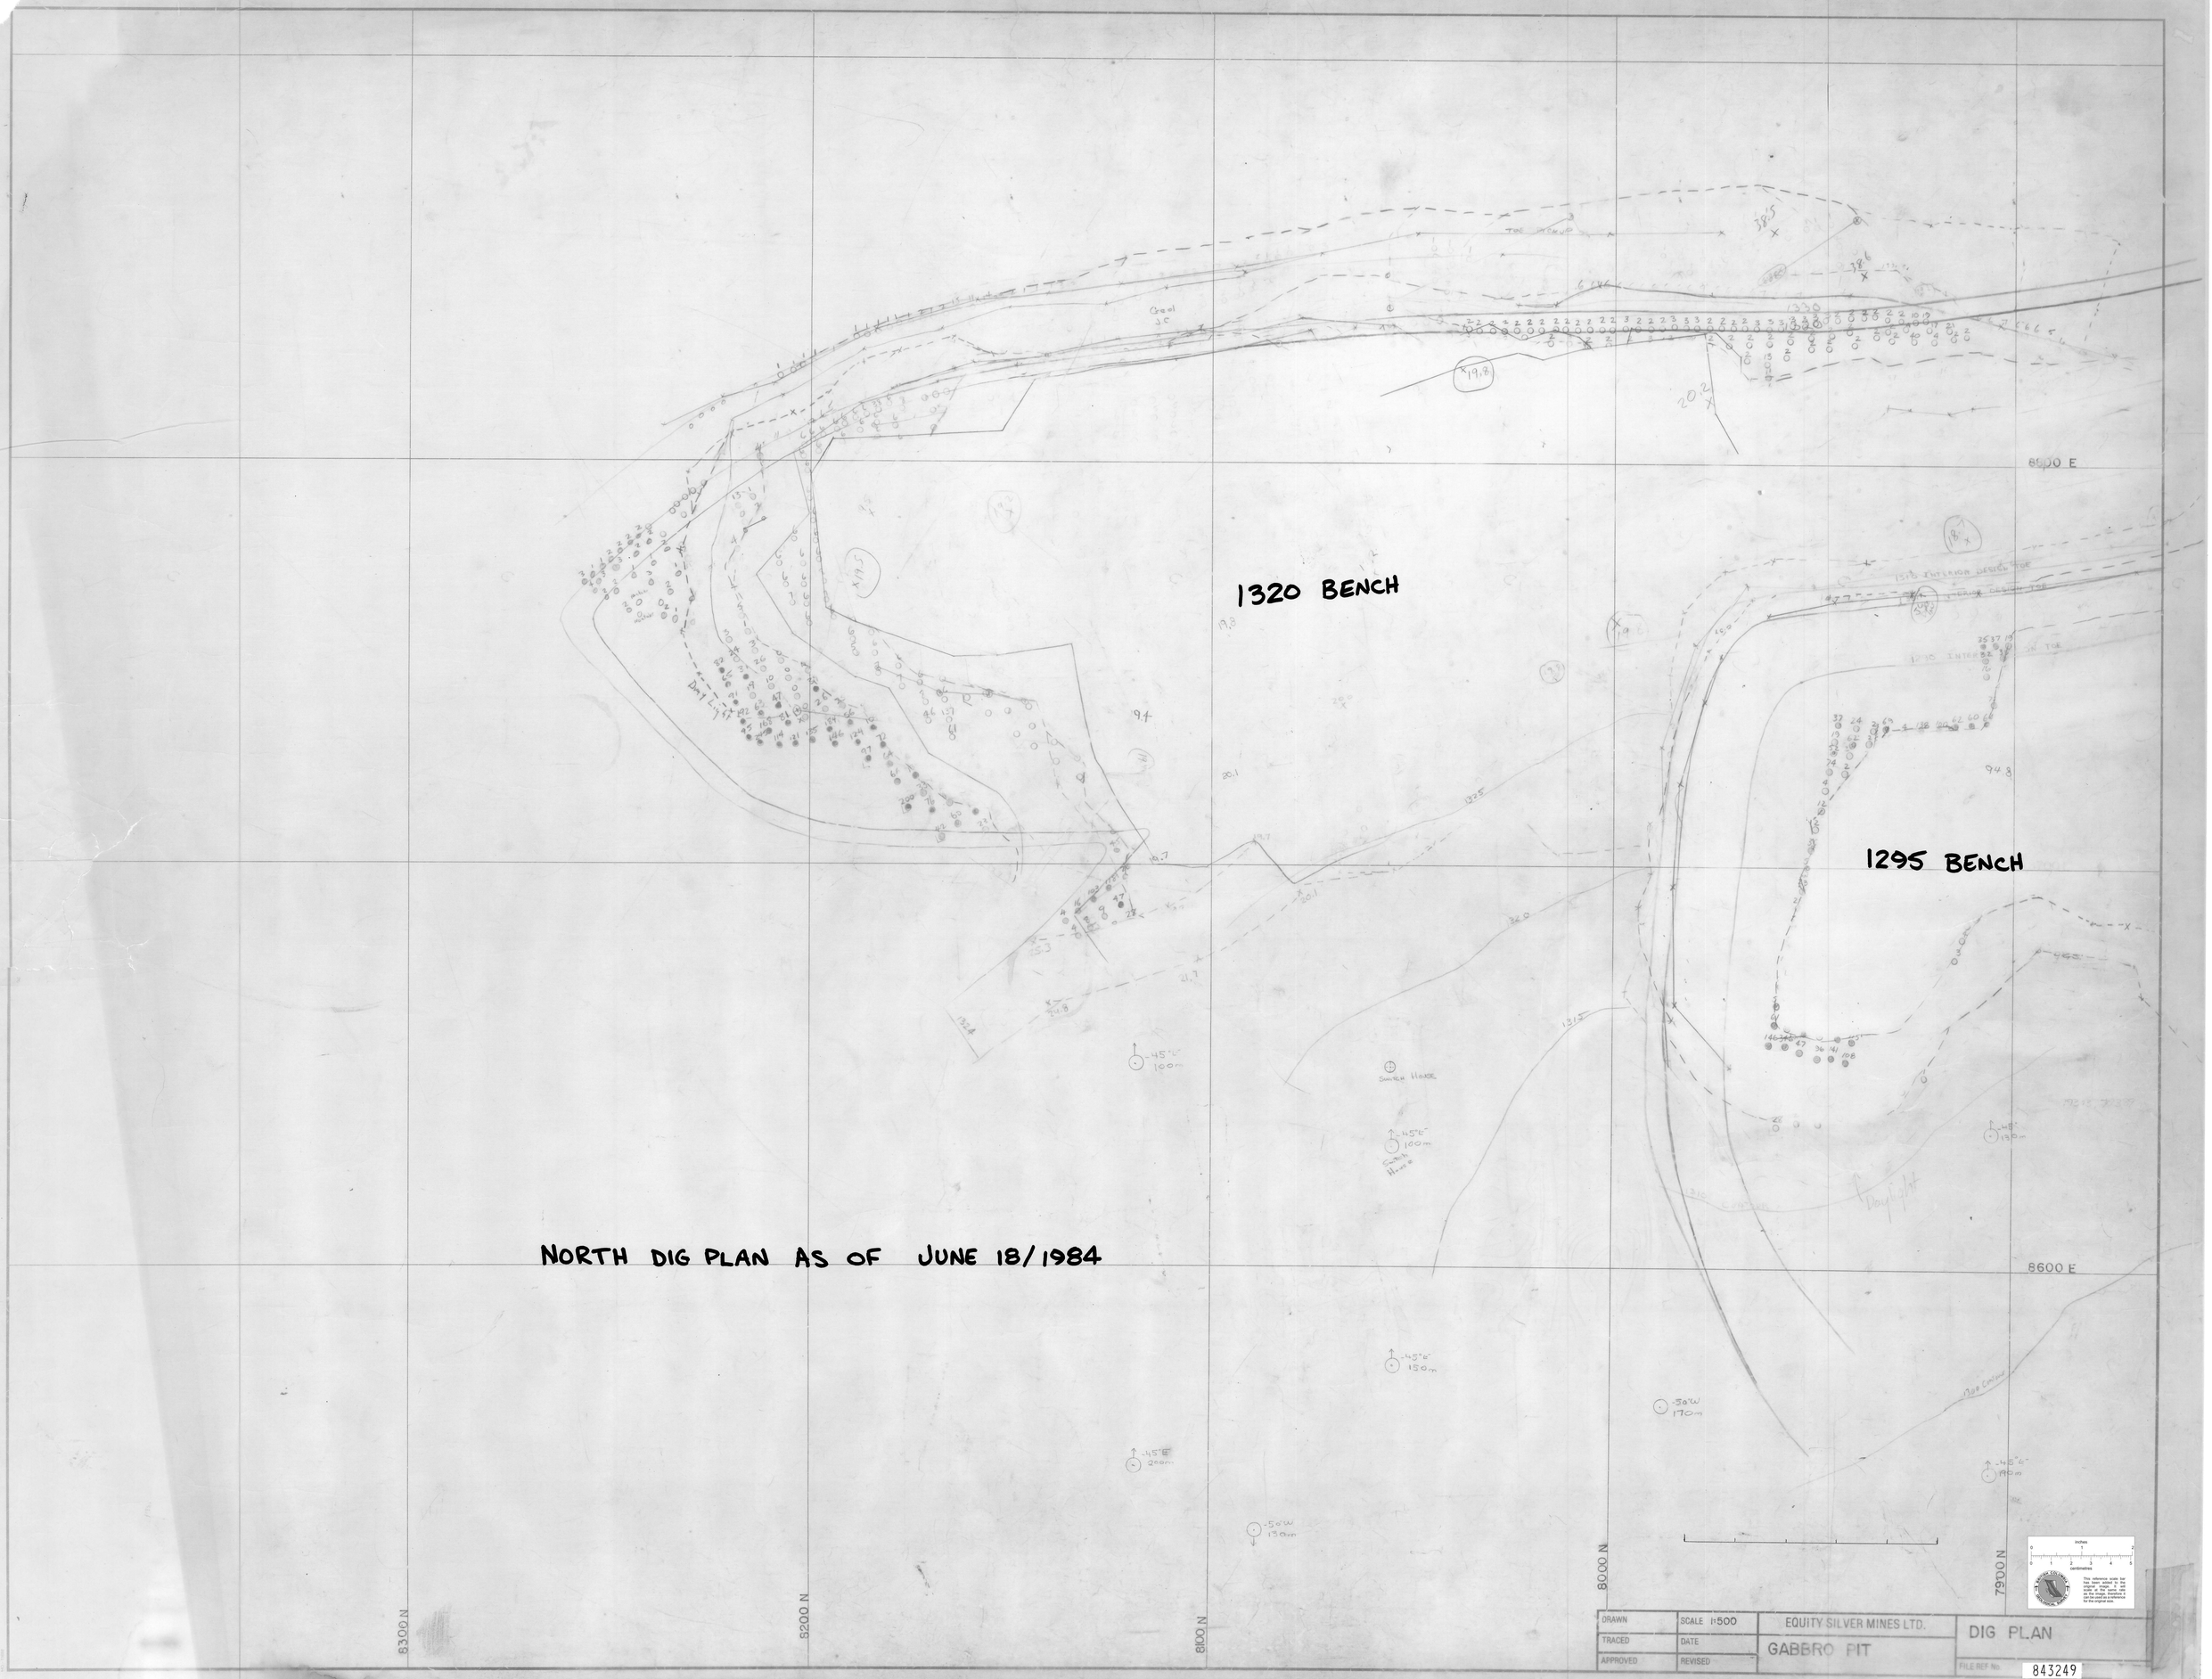
1320 BENCH
1295 BENCH
NORTH DIG PLAN AS OF JUNE 18/1984
8600 E
8600 E
8300 N
8200 N
8100 N
8000 N
7900 N
Switch House
Daylight
DRAWN
SCALE 1:500
TRACED
DATE
APPROVED
REVISED
EQUITY SILVER MINES LTD.
GABBRO PIT
DIG PLAN
FILE REF No.
843249