


PLAN

SECTION

100m

0

100m

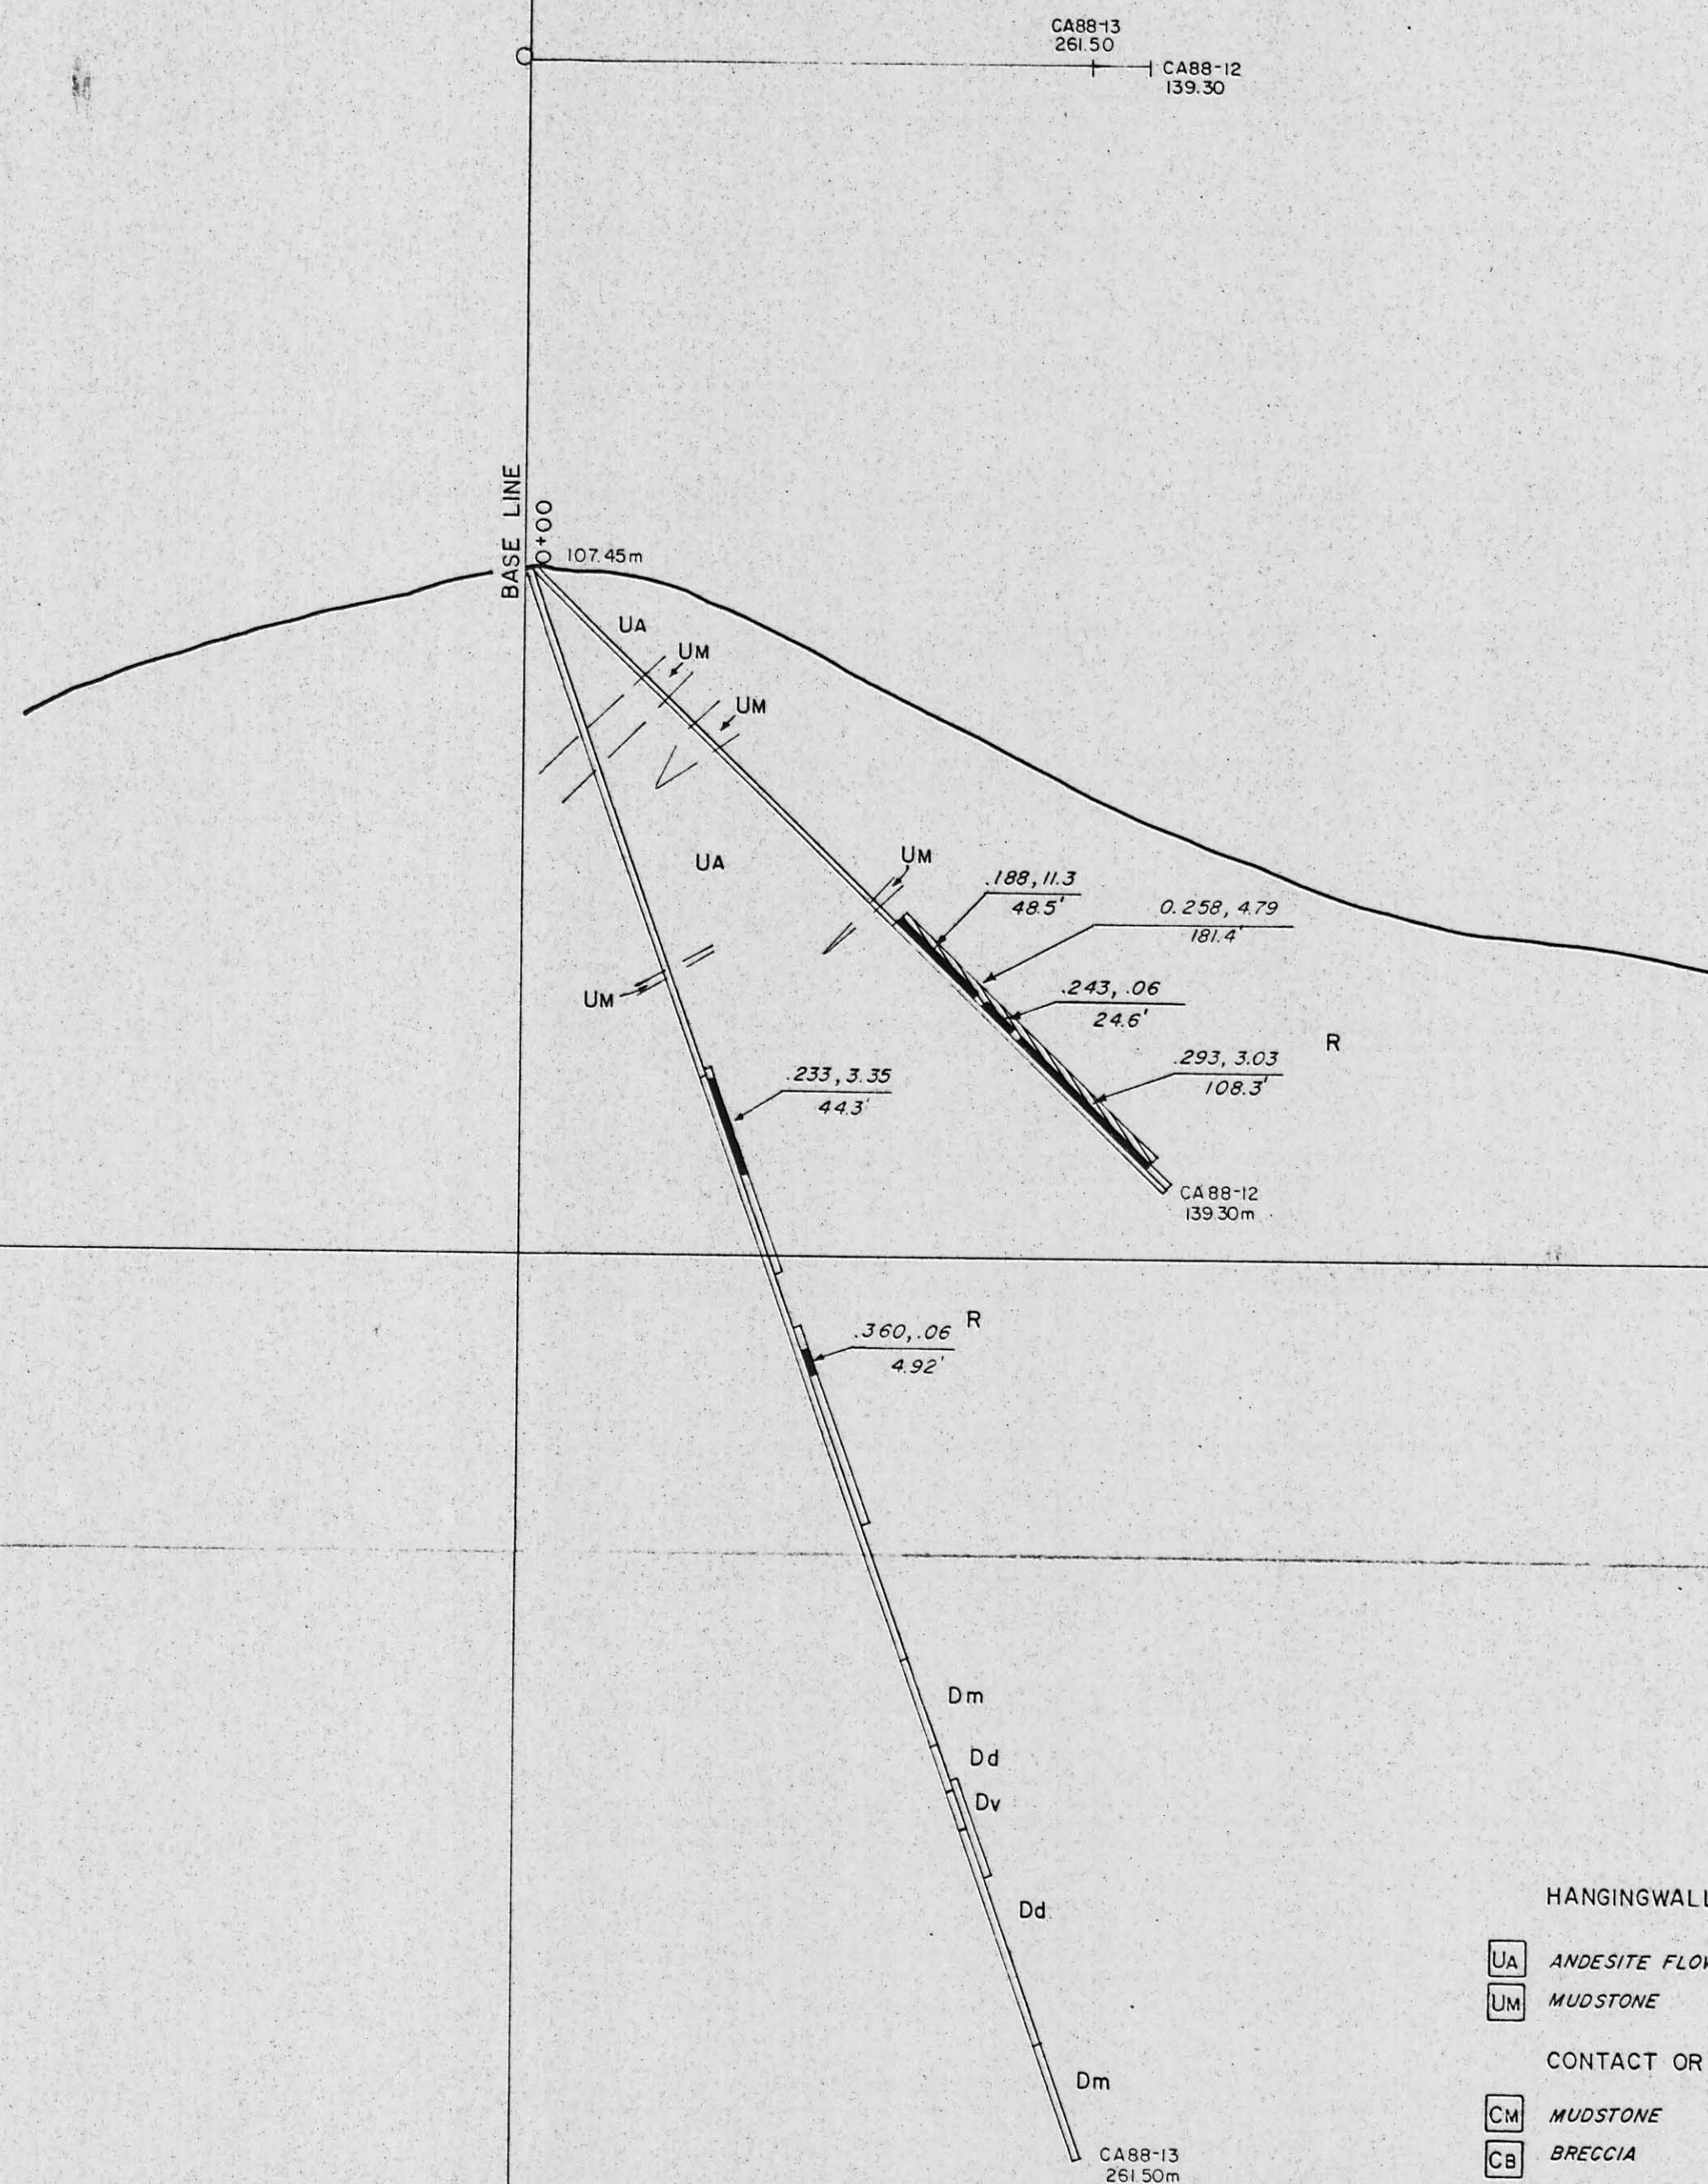

LEGEND:

HANGINGWALL ANDESITE UNIT

UA ANDESITE FLOW, FLOW BRECCIA

UM MUDSTONE

CONTACT OR TRANSITION ZONE

CM MUDSTONE

CB BRECCIA

FOOTWALL RHYOLITE UNIT

R RHYOLITE BRECCIA, TUFF

DATUM UNIT

Dm MUDSTONE, WACKE

Dv VESICULAR TUFF MARKER

Dd DACITE TUFF, ASH FLOW TUFF, LITHIC TUFF

Dc CONGLOMERATE

INTRUSIVE ROCKS


F FELSITE

L LATITE

oz / t Au, Ag
feet

> .01 oz / t Au

0 20 40 60 80 100m
SCALE 1:1000

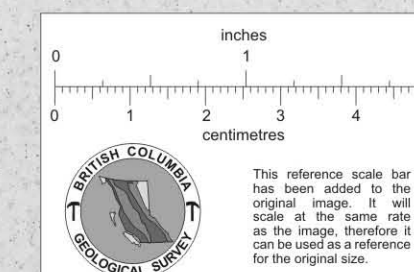

ESKAY CREEK PROJECT
CALPINE RESOURCES INC.
CONSOLIDATED STIKINE SILVER LTD.

By: J.D.B.

Date: 06/89

DRILL SECTION 0+60S

D.D.H. CA88-12,13

LOOKING NORTHEAST

SCALE: 1:1000

DATE: 29/06/89

FIG-SK21-6

PRIME EXPLORATIONS LTD.

20818