


835 SCRAM ESCAPE PLAN

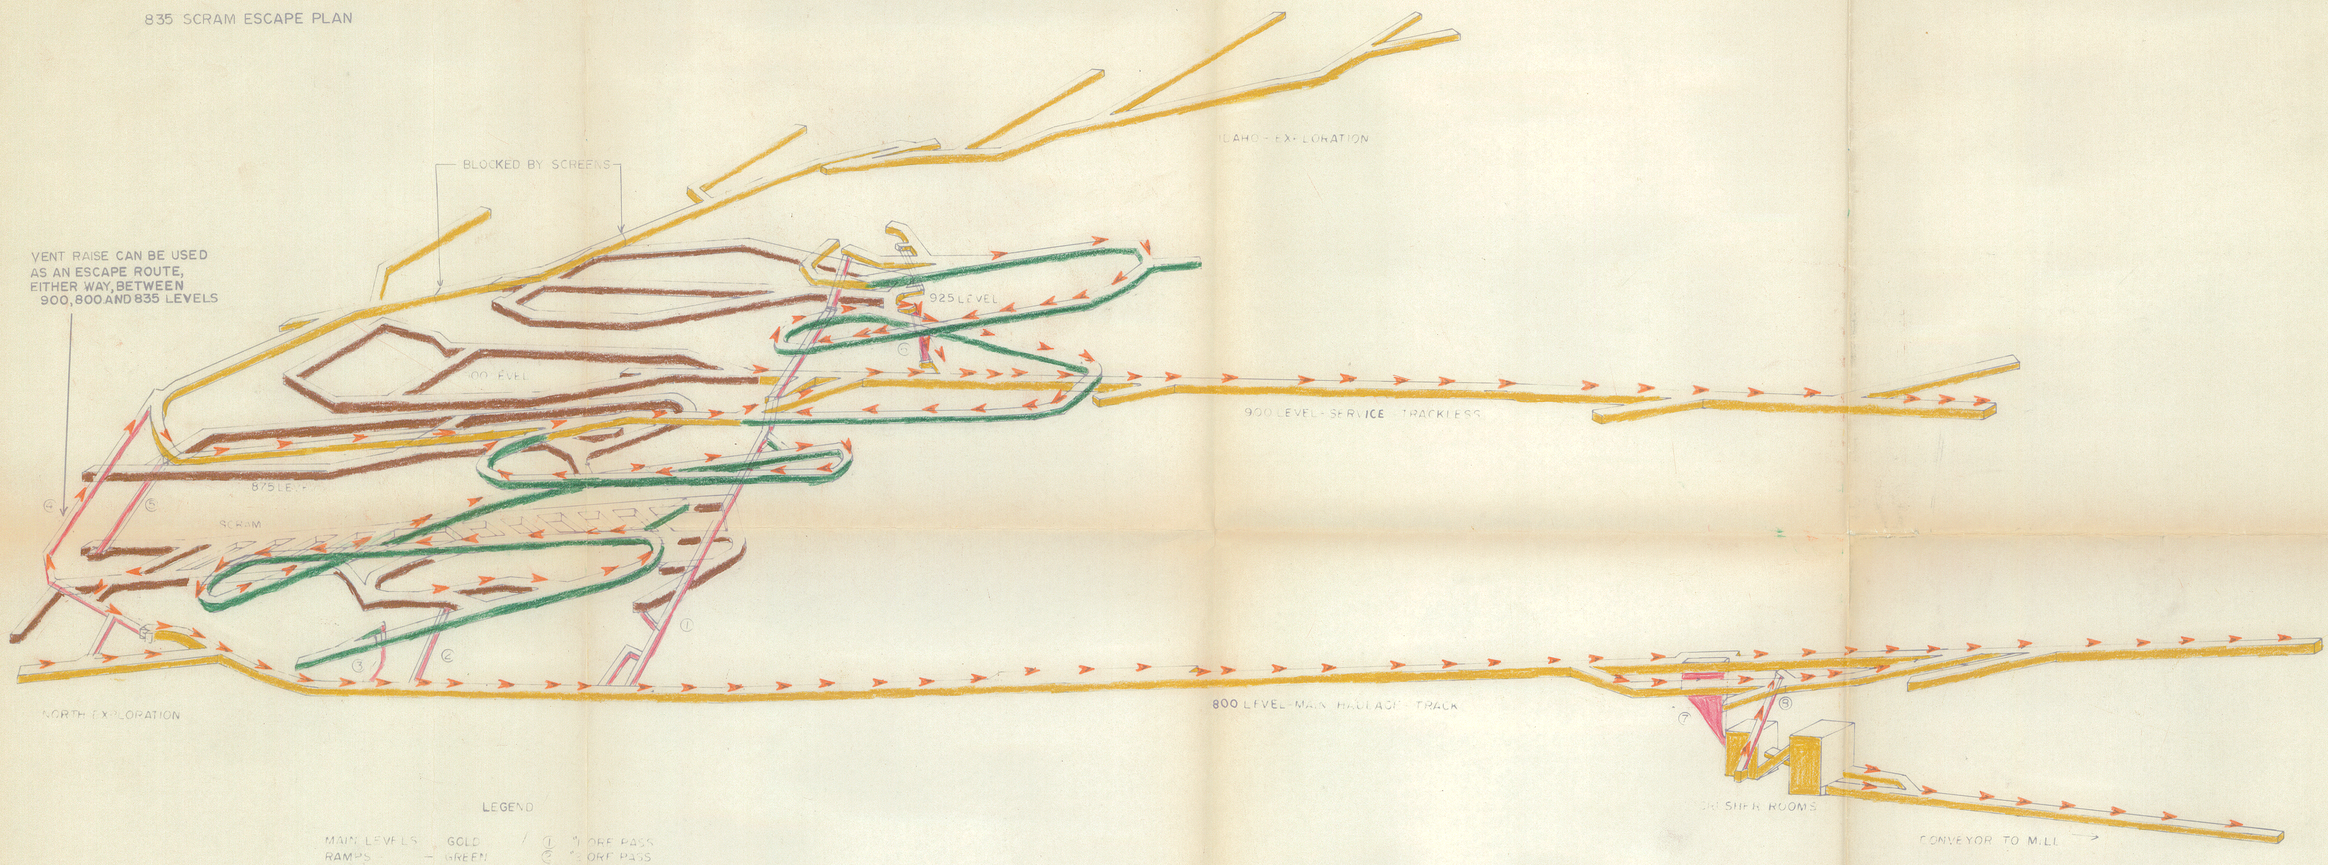

LEGEND

MAIN LEVELS — GOLD
RAMPS — GREEN
RAISES — RED
STOPE DRIFTS — BROWN

① #1 ORE PASS
② #2 ORE PASS
③ #3 ORE PASS
④ VENTILATION RAISE
⑤ #4 STOPE SEVICE RAISE
⑥ SERVICE RAISE
⑦ CRUSHER DUMP
⑧ VENTILATION RAISE

735761

CARIBOU MINES LIMITED

SCALE 1:1000 | DRAWN BY LAE
DATE JAN 28/82

ISOMETRIC
ESCAPE PLAN

See Letter Dec 13/82