

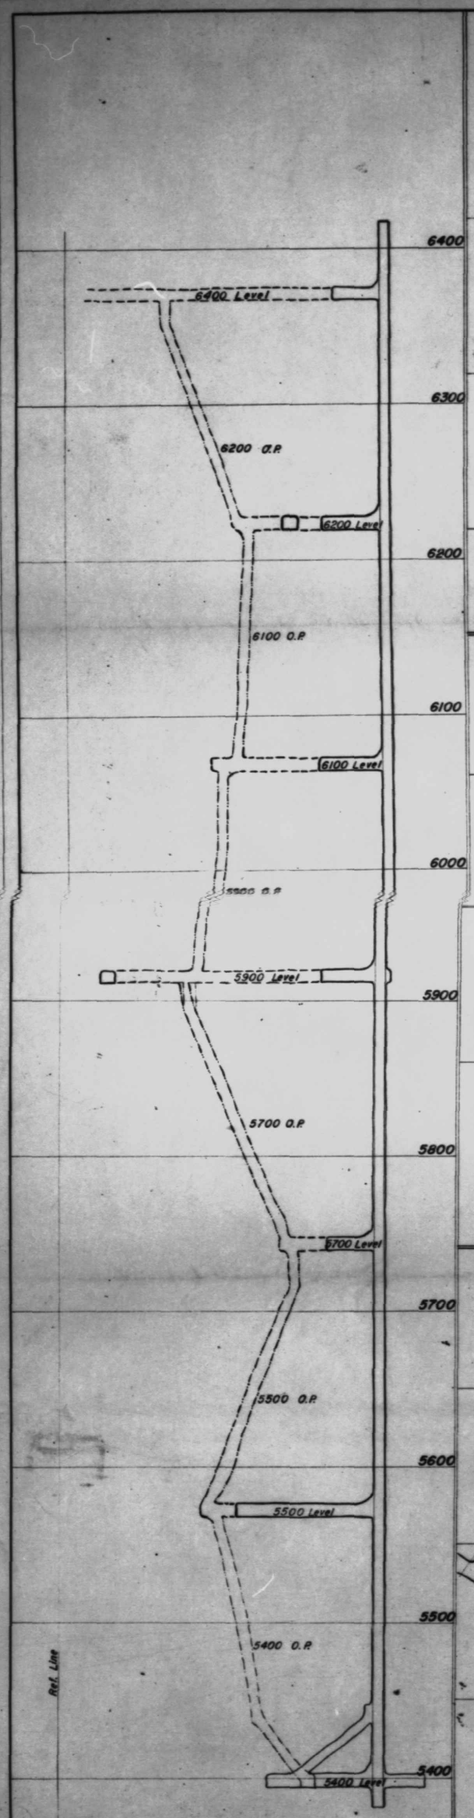



SECTION: SHAFT & ORE PASS SYSTEM

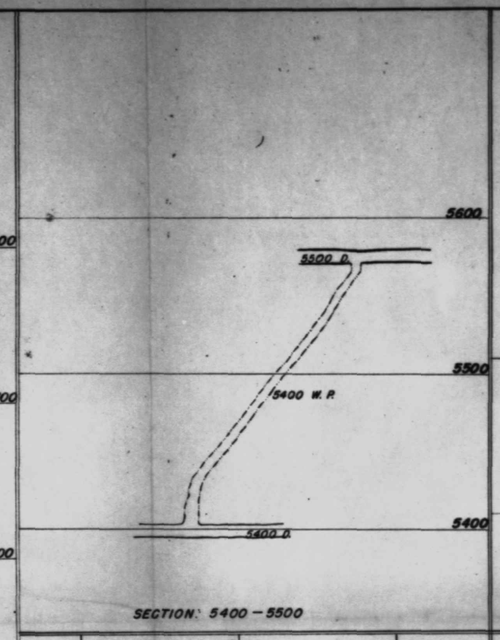


SECTION: 5400 — 5500

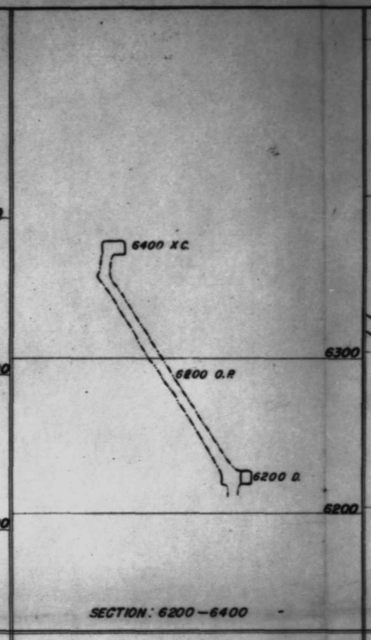


SECTION: 6200 — 6400

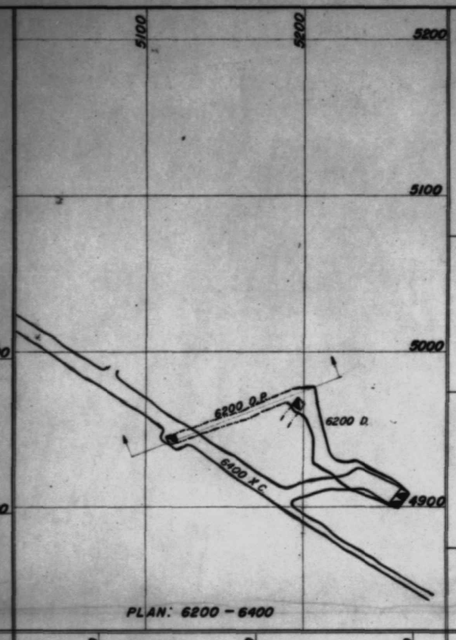


PLAN: 6200 — 6400

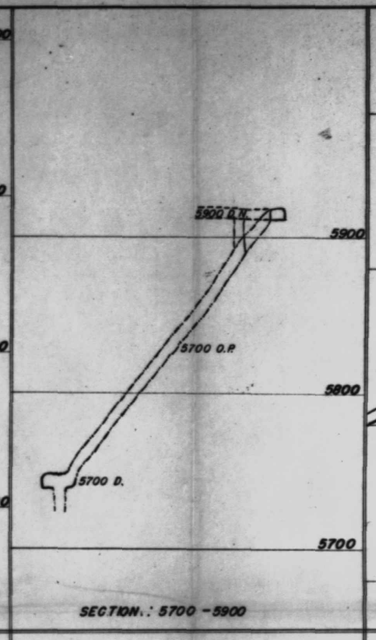


SECTION: 5700 — 5900

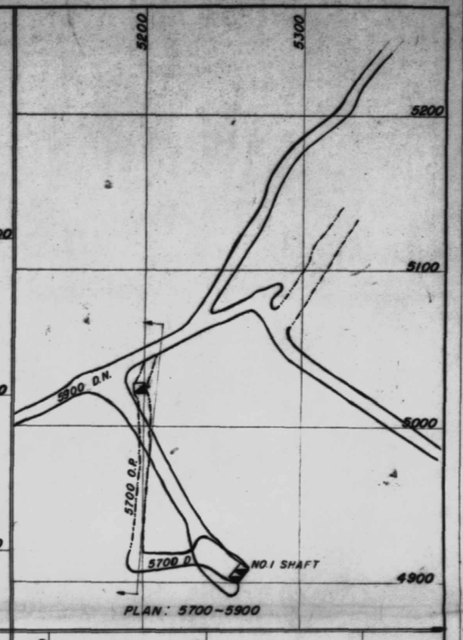


PLAN: 5700 — 5900

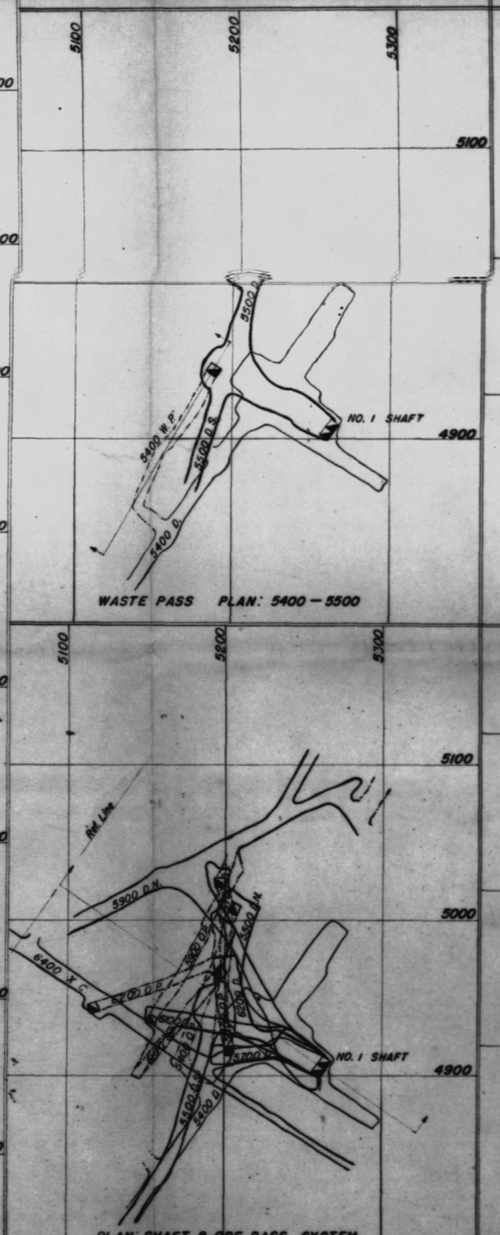


WASTE PASS PLAN: 5400 — 5500

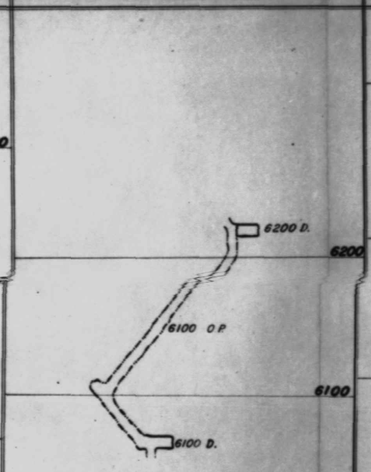


SECTION: 6100 — 6200

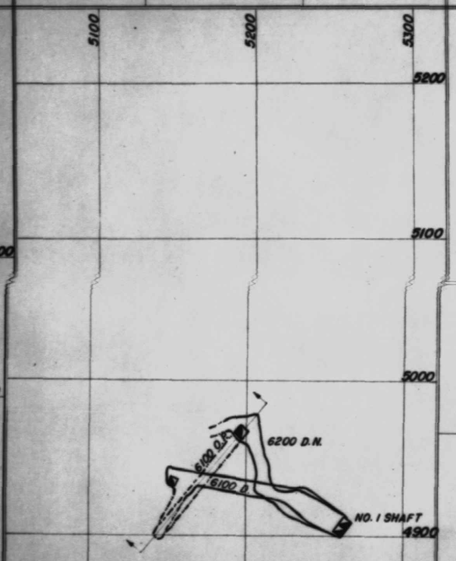

PLAN: 6100 — 6200

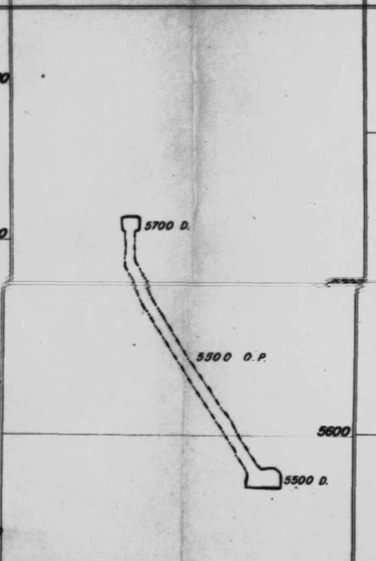


SECTION: 5500 — 5700

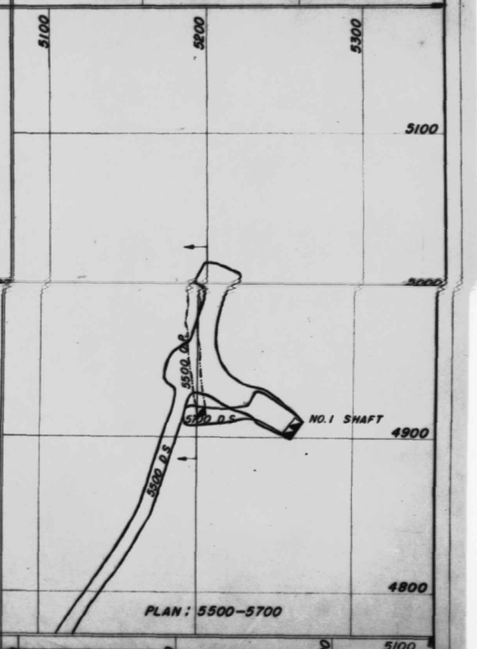


PLAN: 5500 — 5700


PLAN: SHAFT & ORE PASS SYSTEM

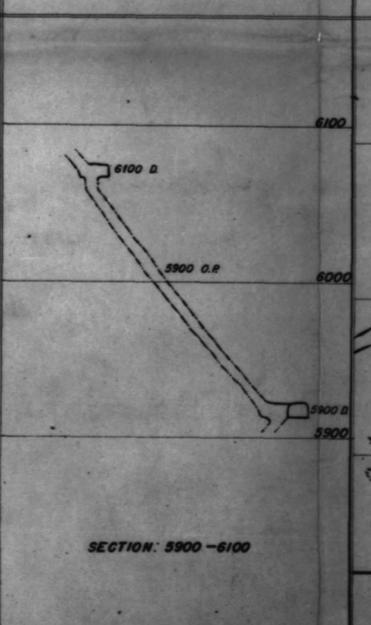


SECTION: 5900 — 6100

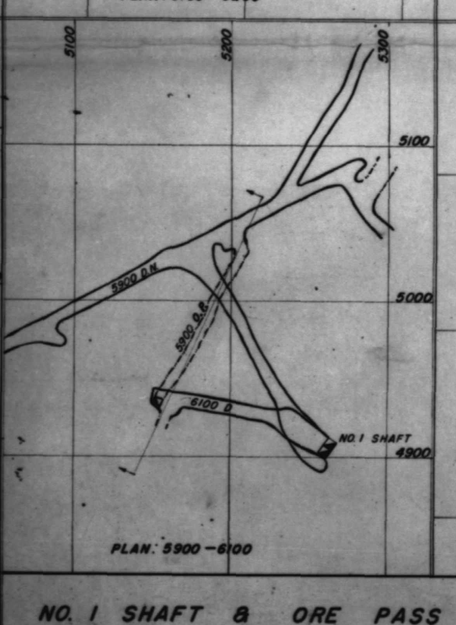

PLAN: 5900 — 6100

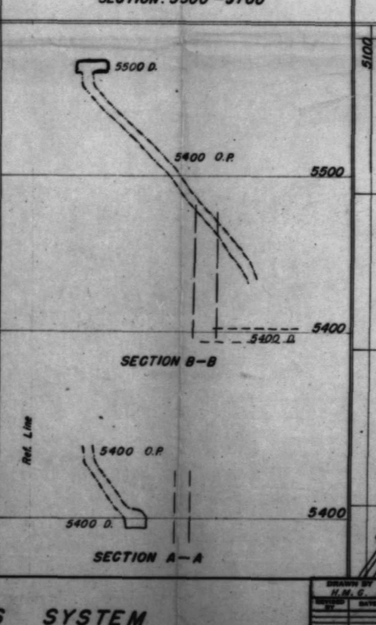

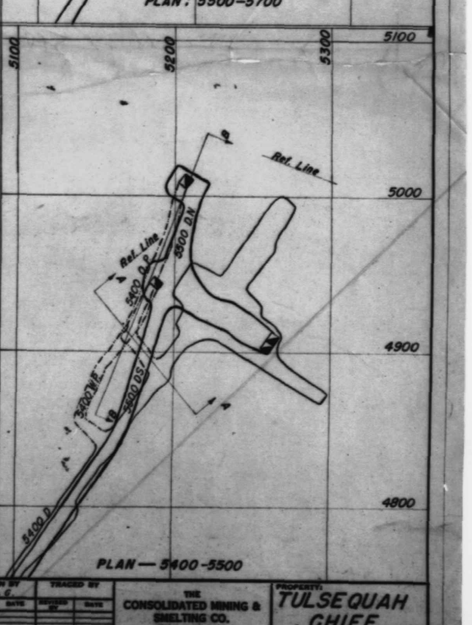

PLAN — 5400-5500

NO. 1 SHAFT & ORE PASS SYSTEM

DRAWN BY	TRACED BY		
H.M.S.			
DESIGNED BY	DATE	DESIGNED BY	DATE

THE CONSOLIDATED MINING & SMELTING CO. OF CANADA LTD.

AREA:

PROPERTY: TULSEQUAH CHIEF

SCALE 1" = 40'

DATE: JUNE/53 PLATE No.

61694

61694