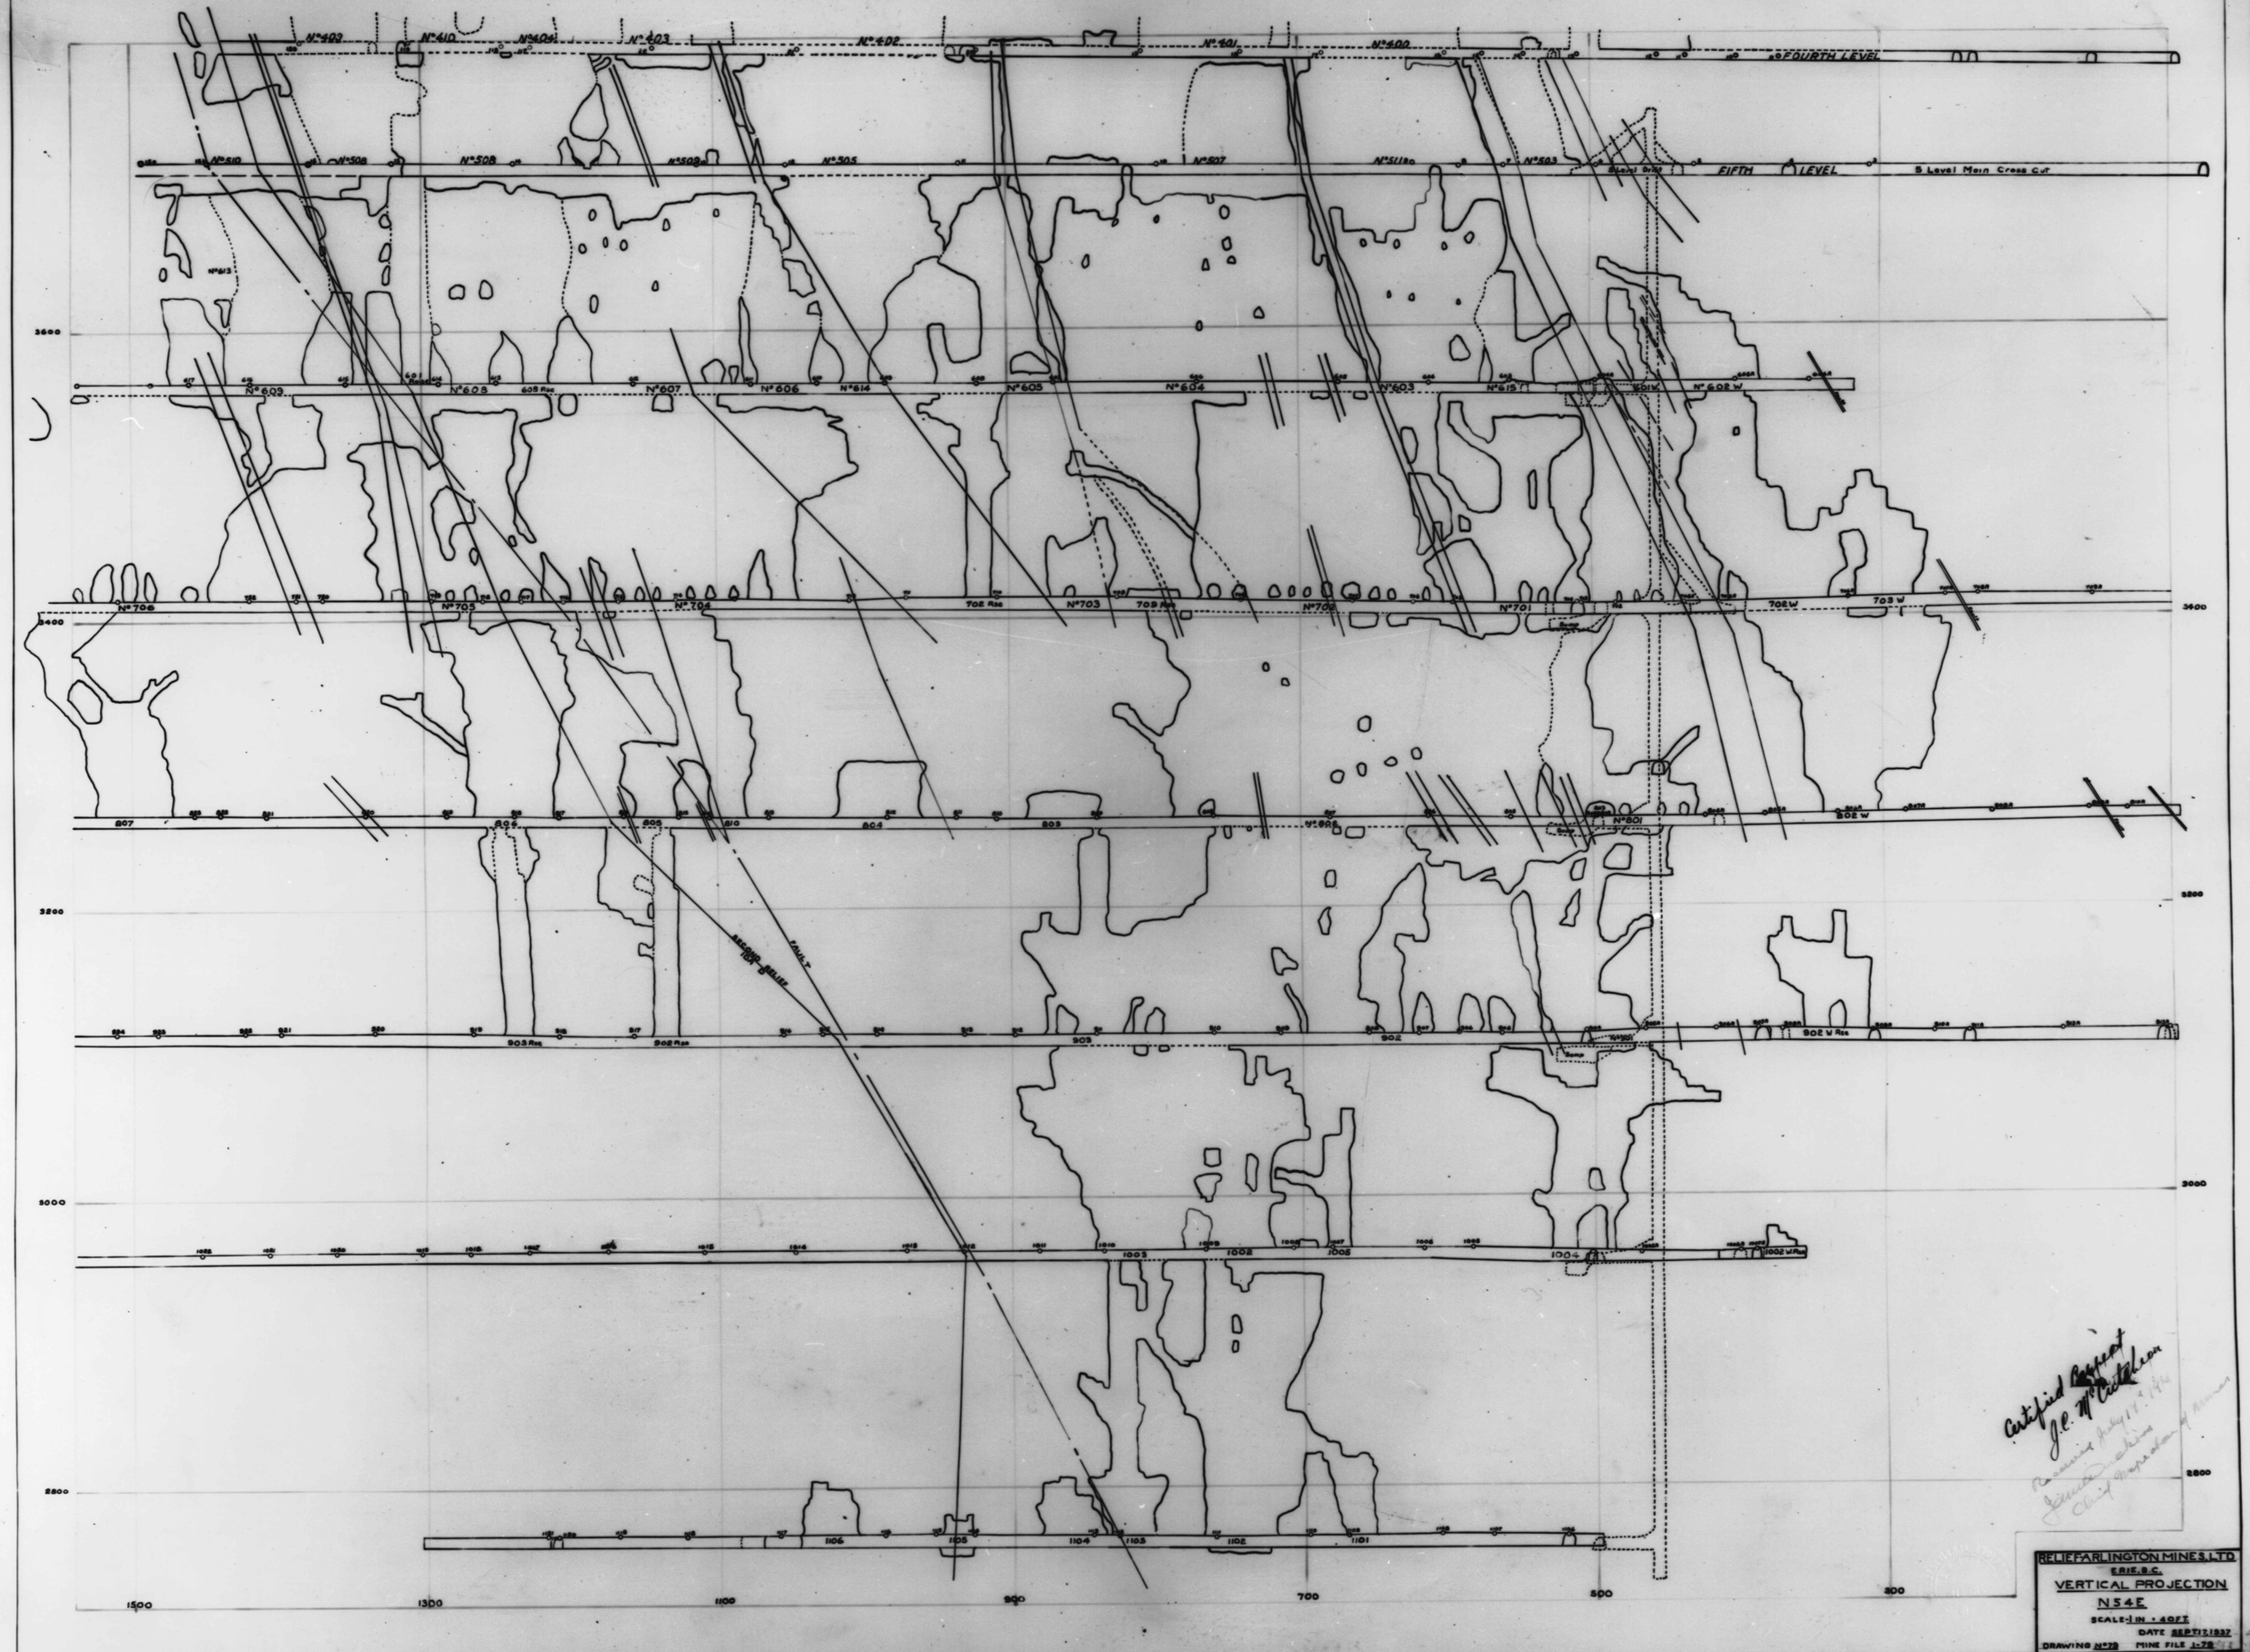
FOURTH LEVEL
FIFTH LEVEL
5 Level Main Cross Cut
SECOND RELIEF FAULT
RELIEF-ARLINGTON MINES, LTD.
ERIE, B.C.
VERTICAL PROJECTION
N54E
SCALE-1 IN = 40 FT.
DATE SEPT. 17, 1937
DRAWING No 79
MINE FILE 1-79
60022