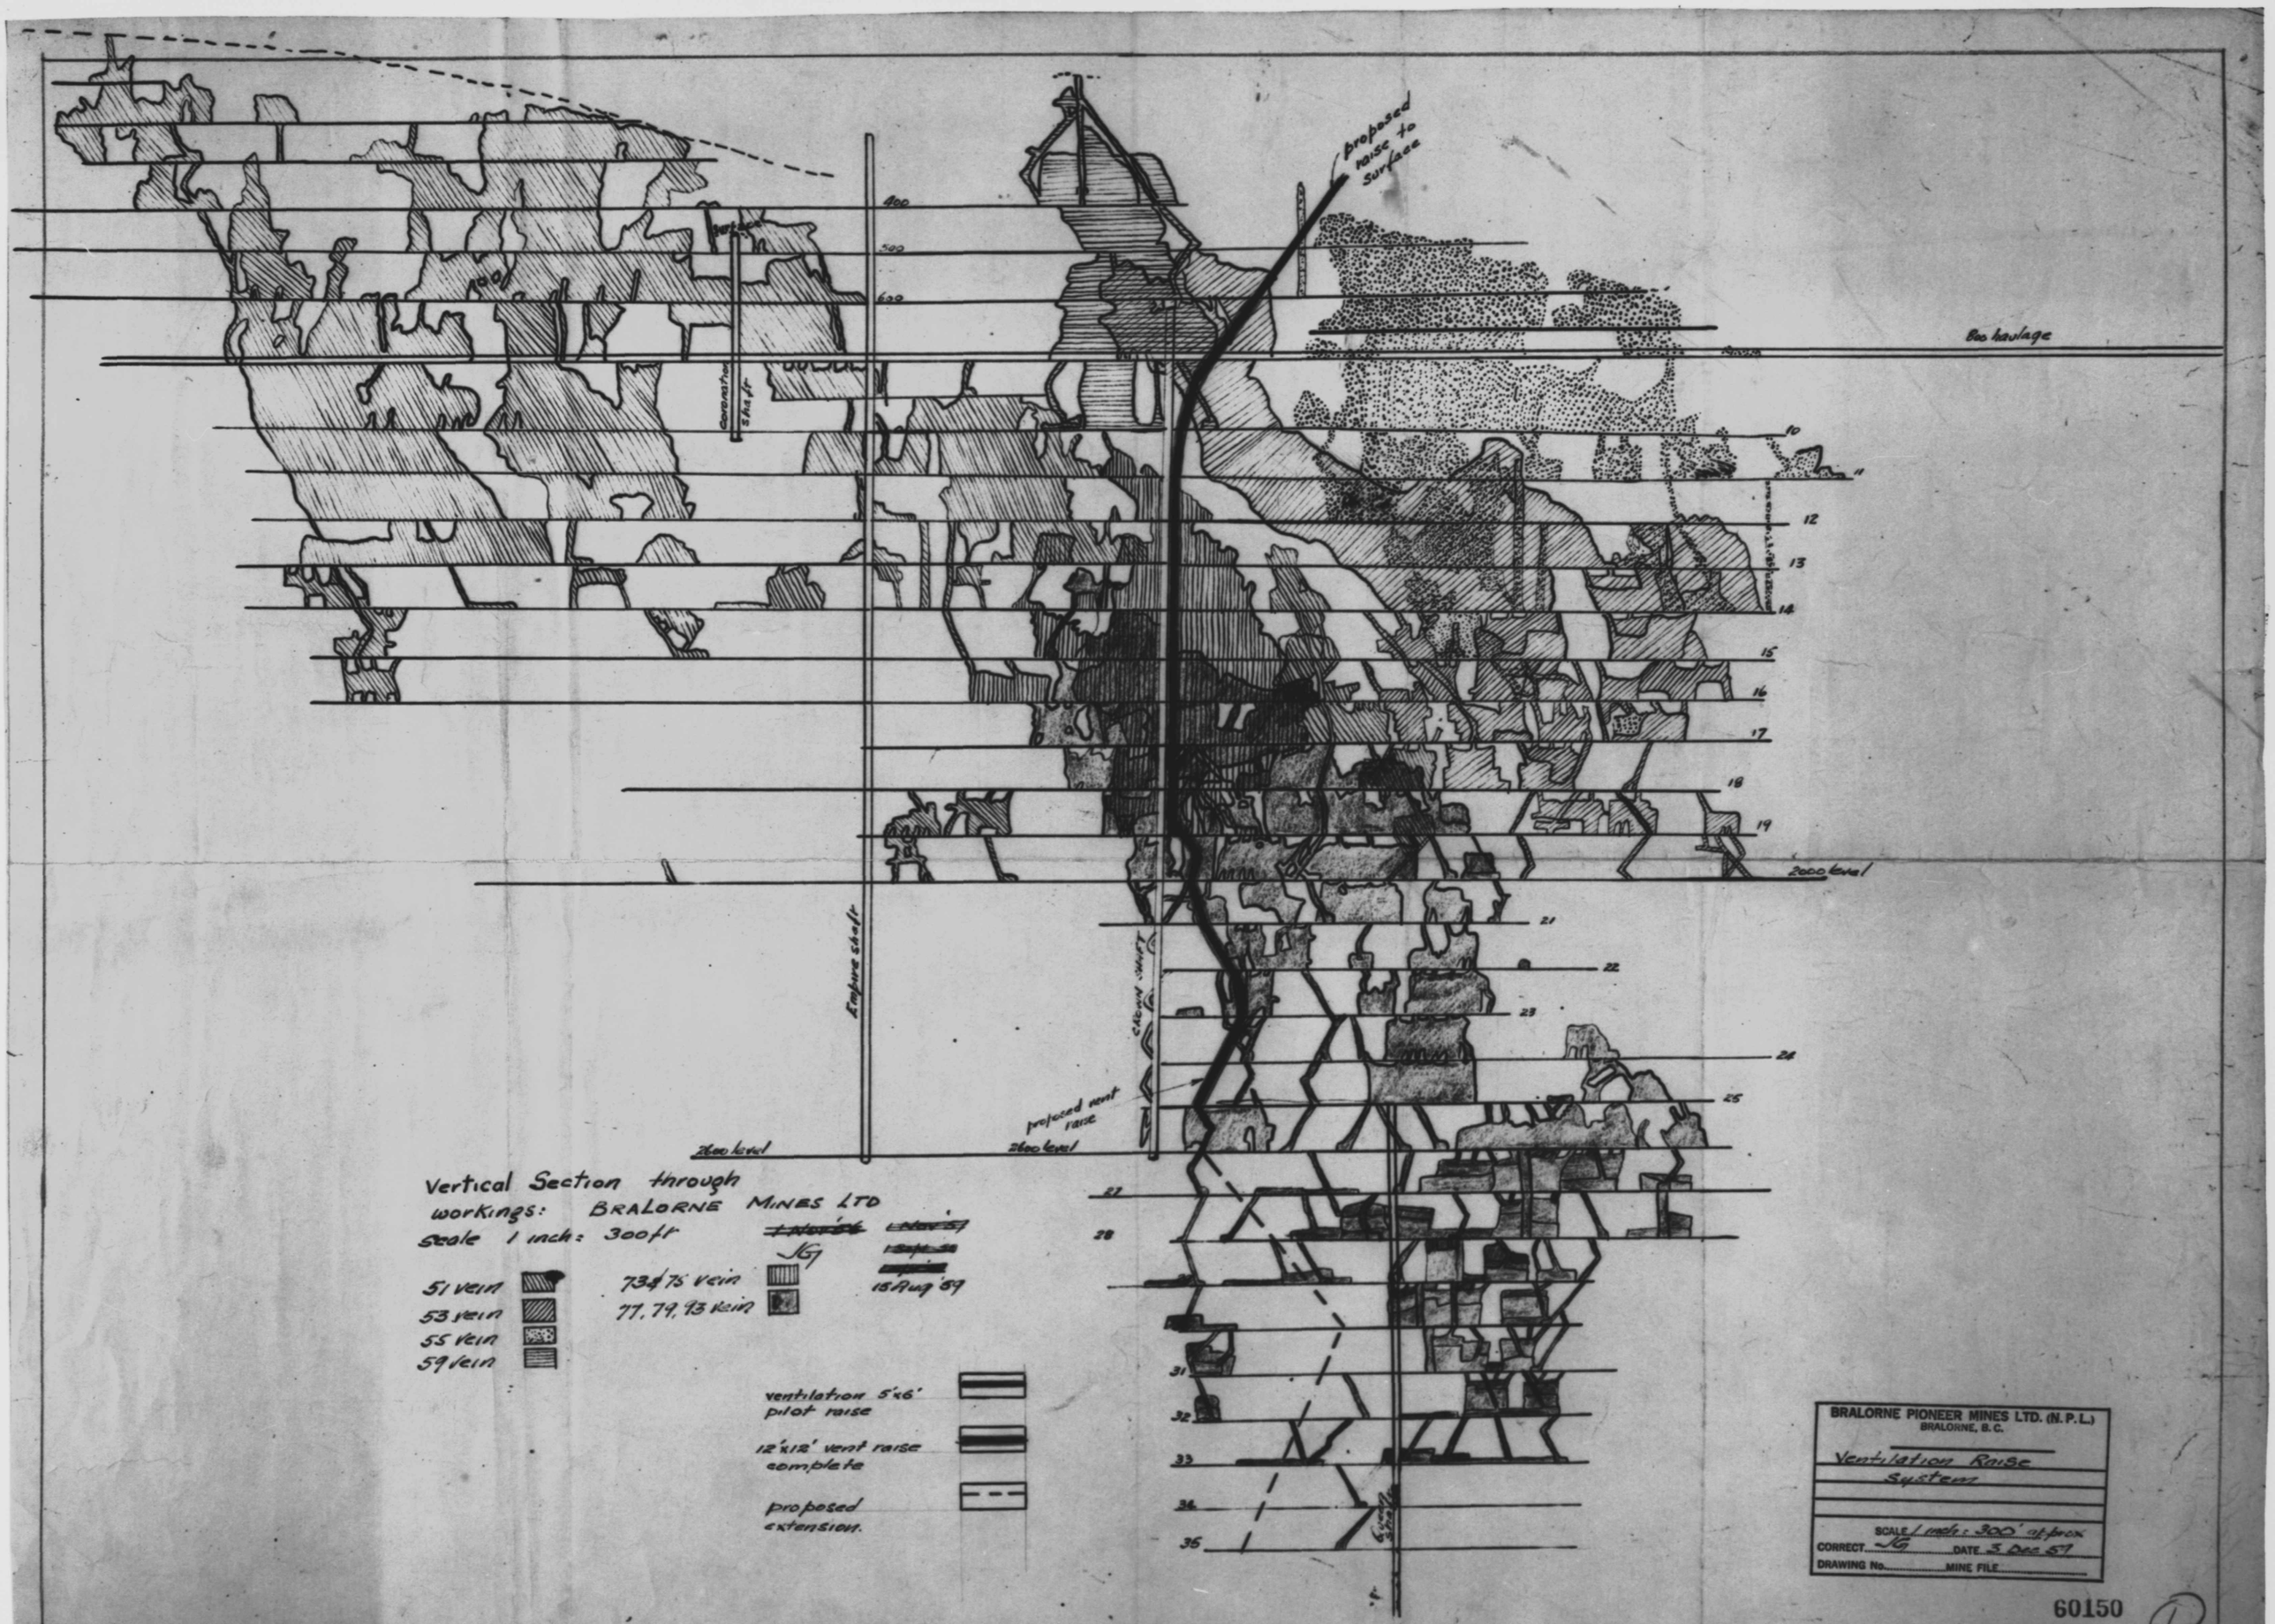

proposed raise to surface
400
500
600
800 haulage
10
11
12
13
14
15
16
17
18
19
2000 level
21
22
23
24
25
27
28
31
32
33
34
35
Empire shaft
Crown shaft
proposed vent raise
2600 level
2600 level
Vertical Section through workings: BRALORNE MINES LTD
Scale 1 inch: 300ft
JG
15 Aug '59
51 vein
53 vein
55 vein
59 vein
73 & 75 vein
77, 79, 93 vein
ventilation 5'x6' pilot raise
12'x12' vent raise complete
proposed extension.
BRALORNE PIONEER MINES LTD. (N.P.L.)
BRALORNE, B.C.
Ventilation Raise System
SCALE 1 inch: 300' approx
CORRECT JG DATE 3 Dec 57
DRAWING No. MINE FILE
60150
60149
1