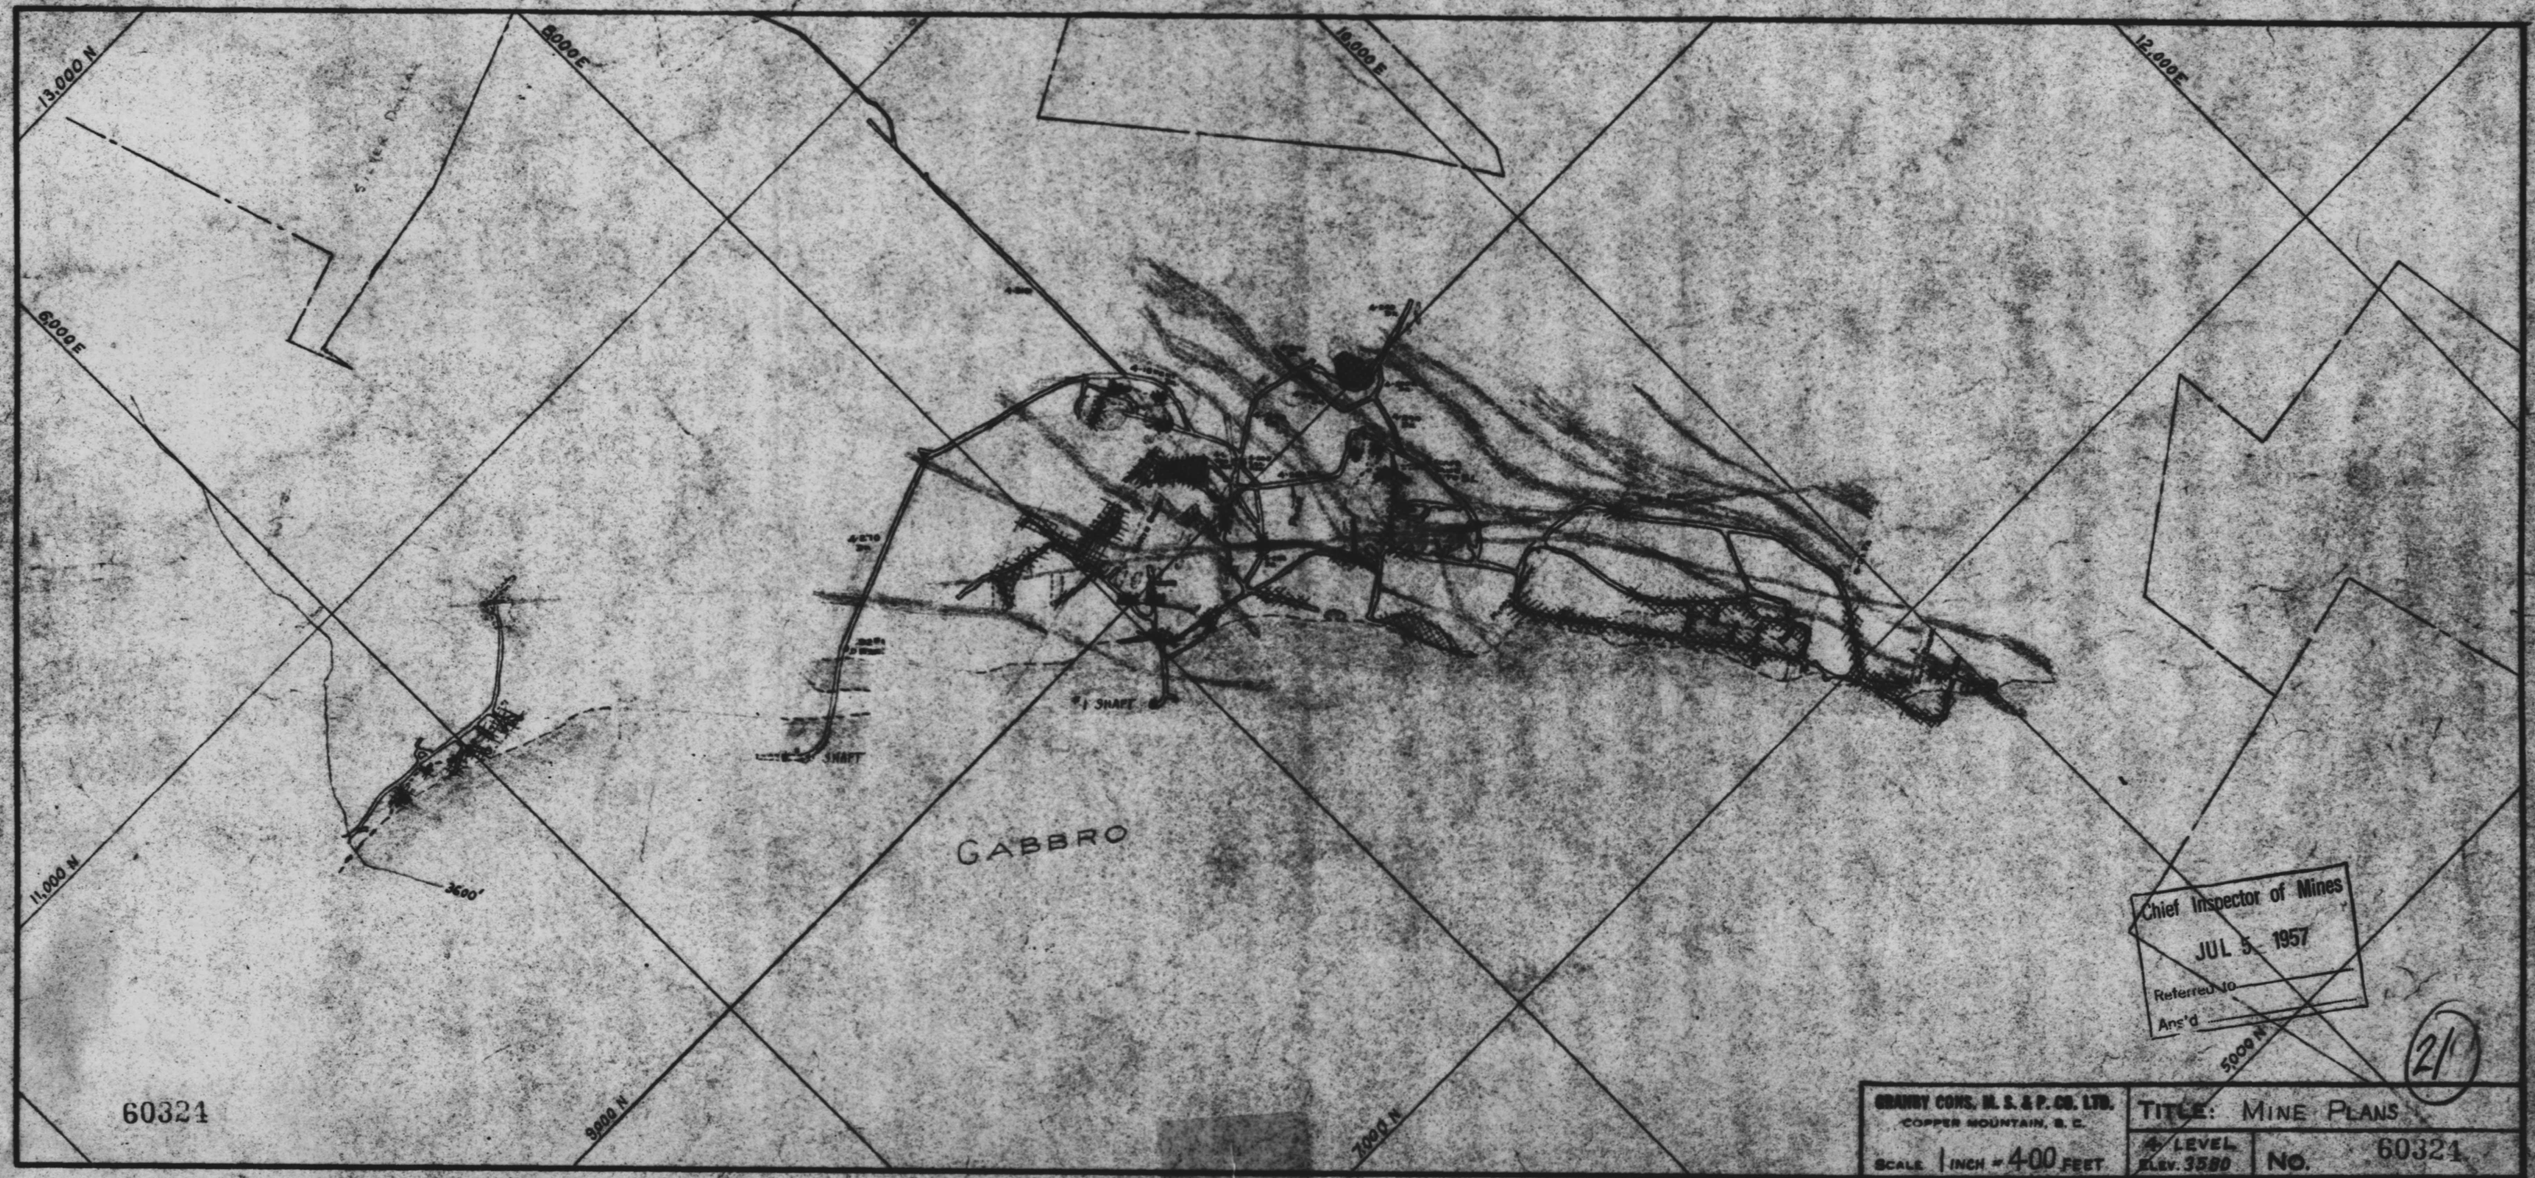


Chief Inspector of Mines
JUL 5 1957
Referred To
Ans'd

21

GRANBY CONS. M. S. & P. CO. LTD. COPPER MOUNTAIN, B. C.	TITLE: MINE PLANS
SCALE 1 INCH = 400 FEET	4 LEVEL ELEV. 3580 — No. 60321