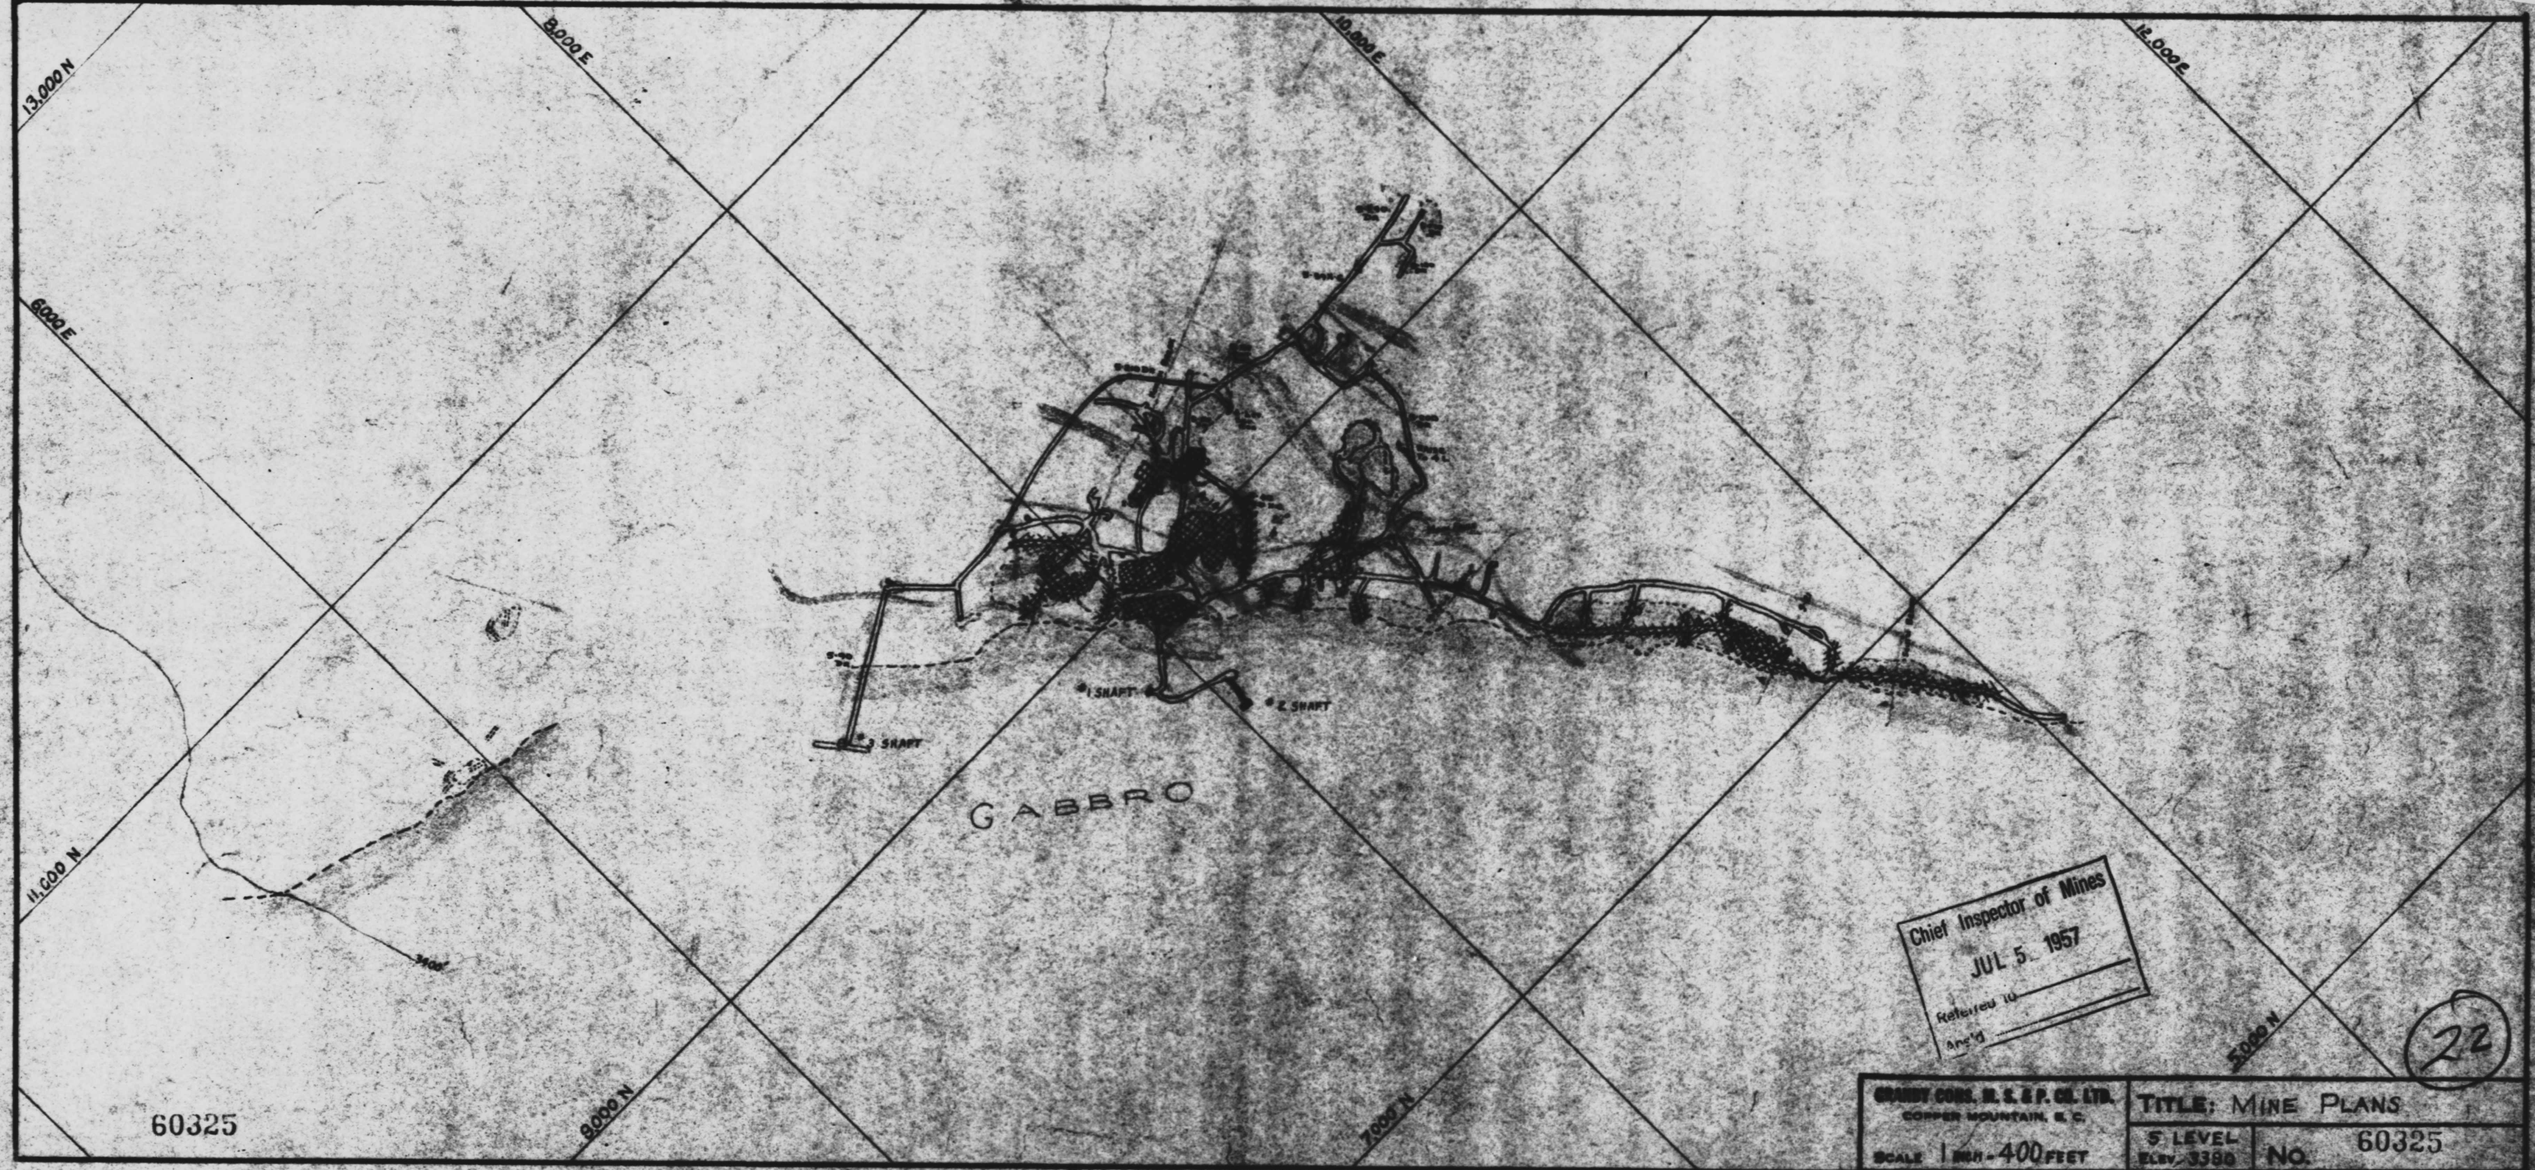


Chief Inspector of Mines
JUL 5 1957
Referred to
Ans'd

22

60325

GRANBY CONS. M. S. & P. CO. LTD.
COPPER MOUNTAIN, B. C.

TITLE: MINE PLANS

SCALE 1 INCH = 400 FEET

5 LEVEL
ELEV. 3380

NO. 60325