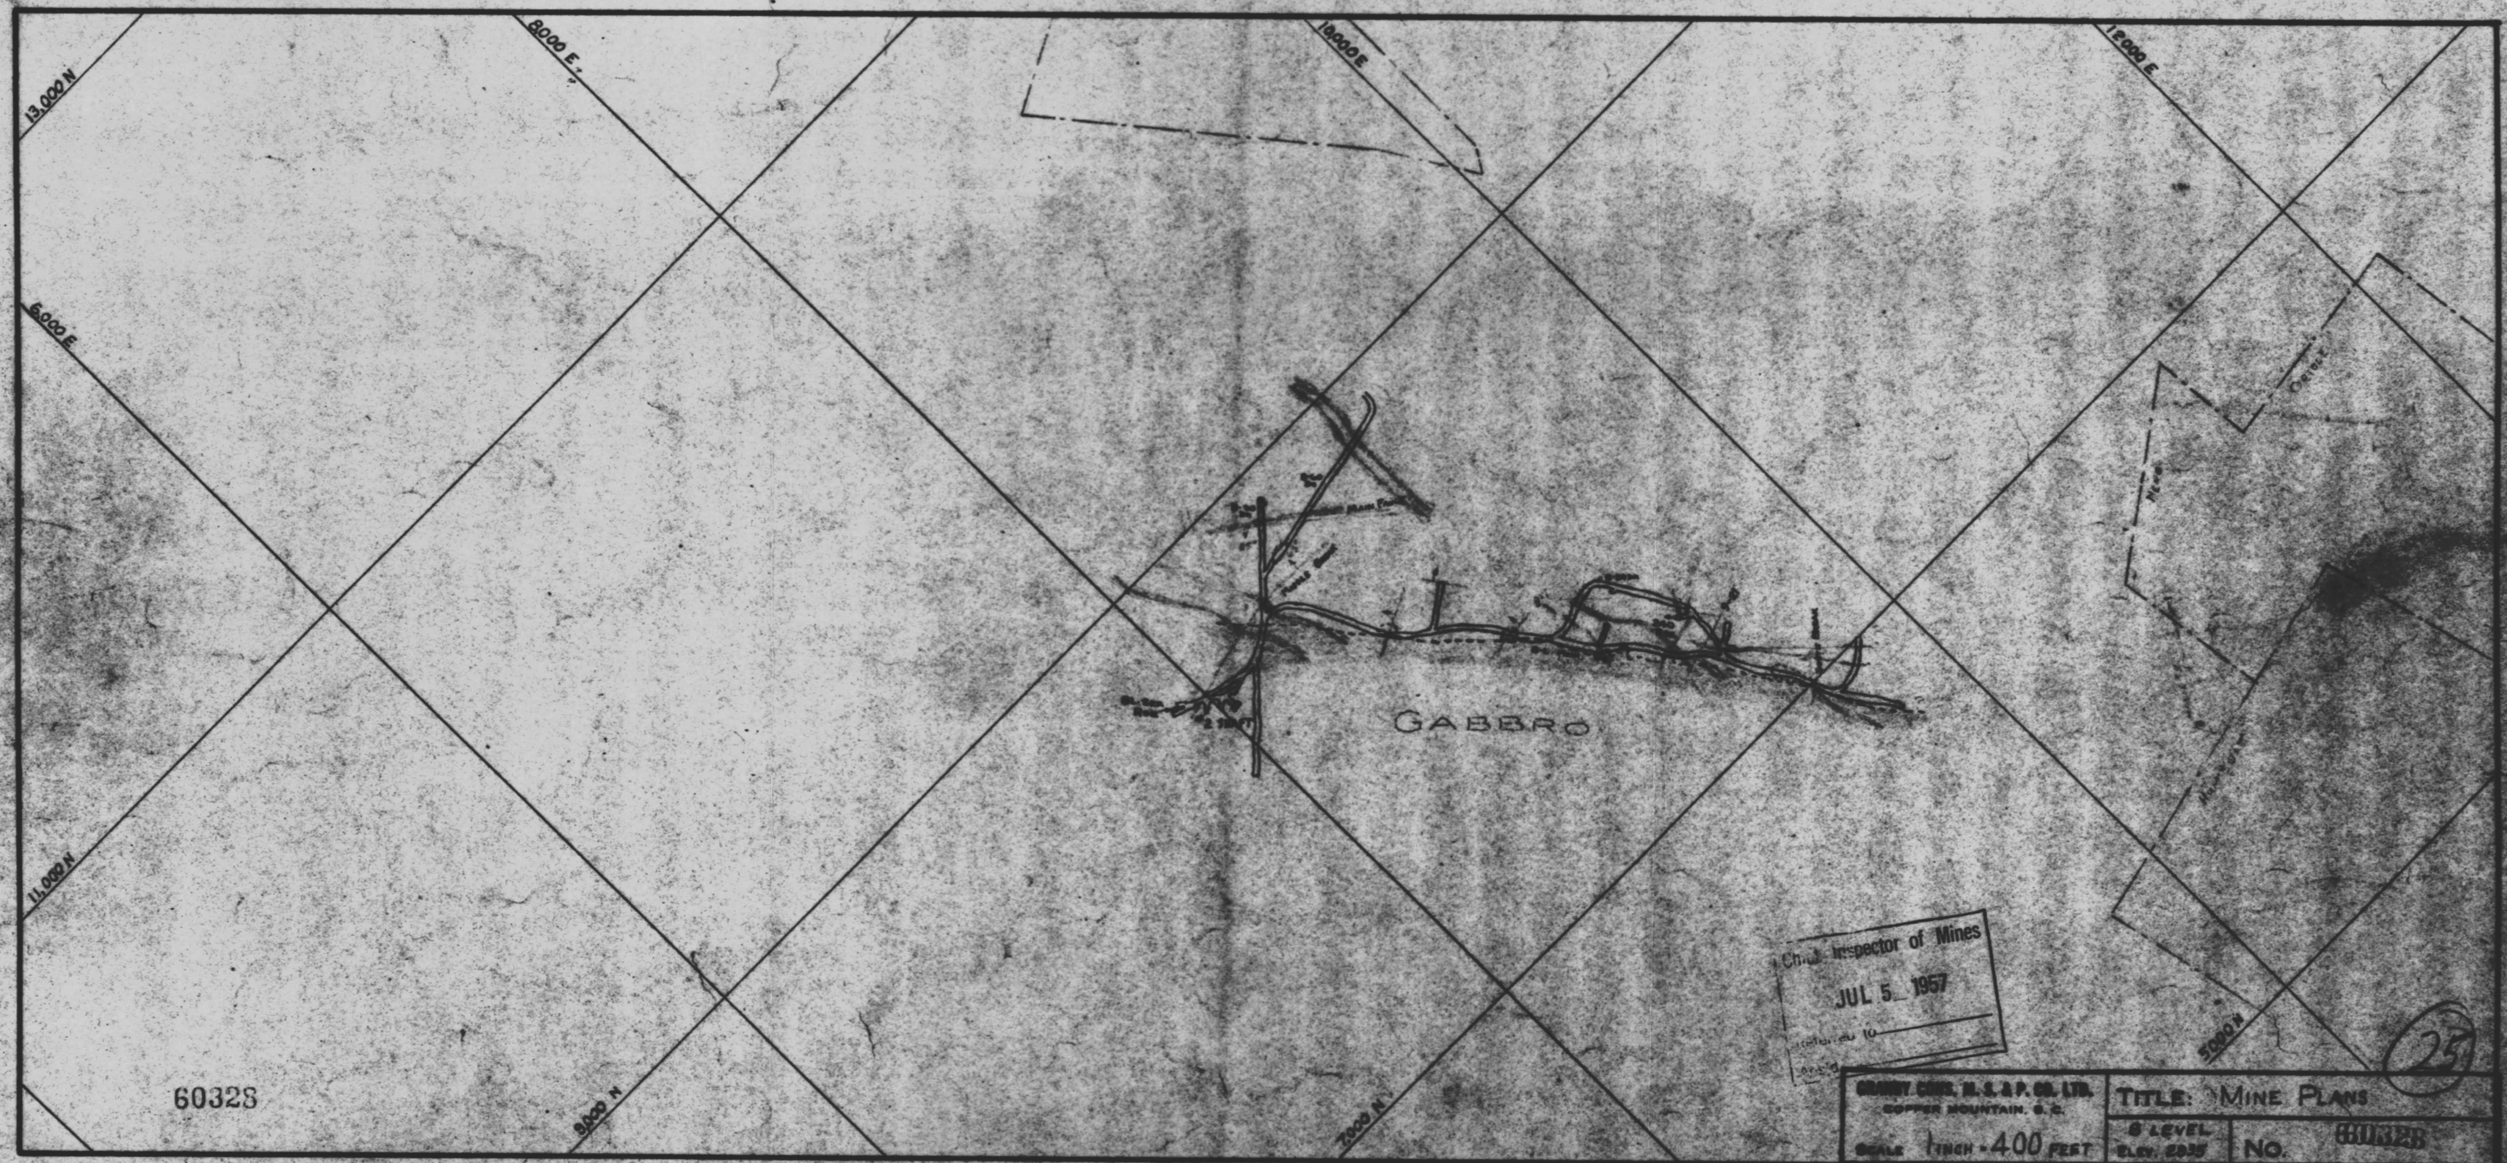


Chief Inspector of Mines
JUL 5 1957
returned to
Agent

60328

COPPER MOUNTAIN, B. C.	TITLE: MINE PLANS
SCALE 1 INCH = 400 FEET	8 LEVEL ELEV. 2035 NO. 60328

60328