
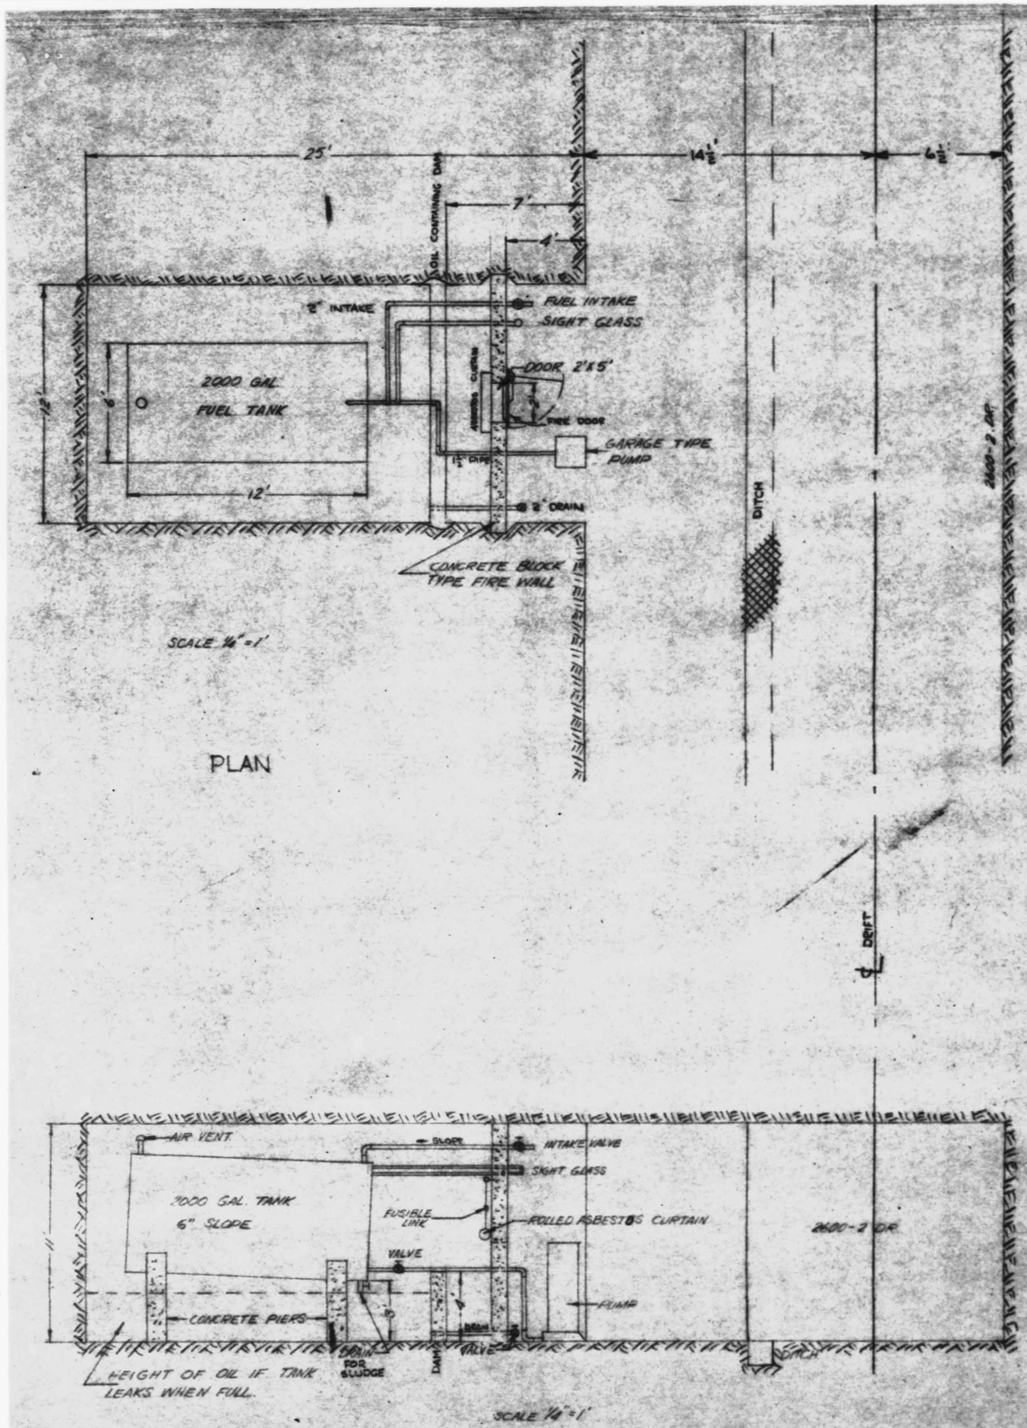



PLAN

SECTION

DETAIL OF FUEL STORAGE

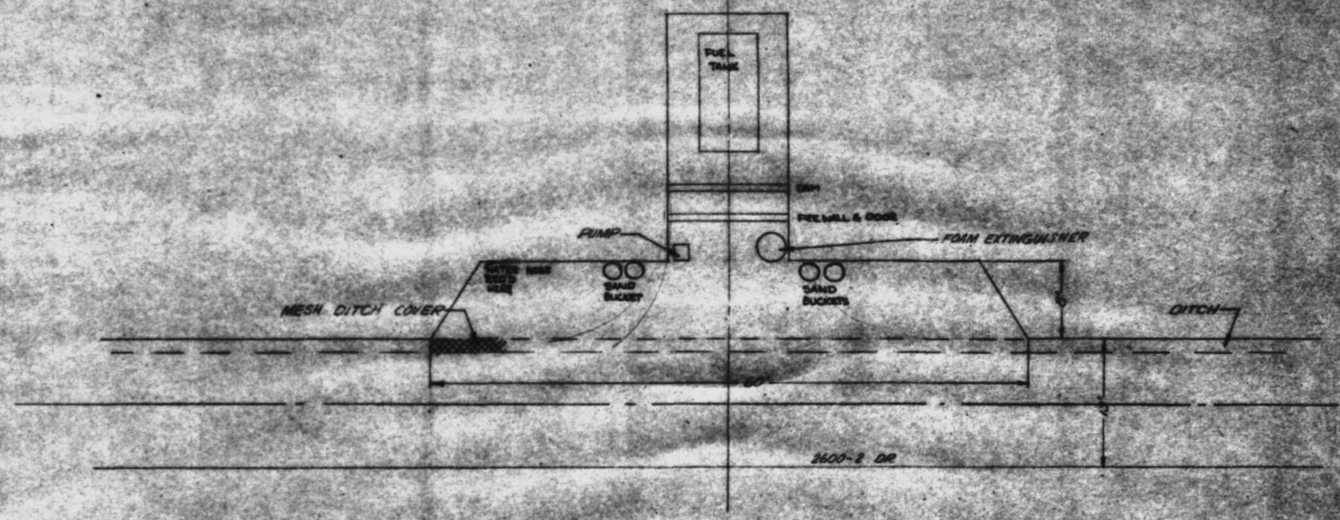

PLAN OF REFUELLING STATION

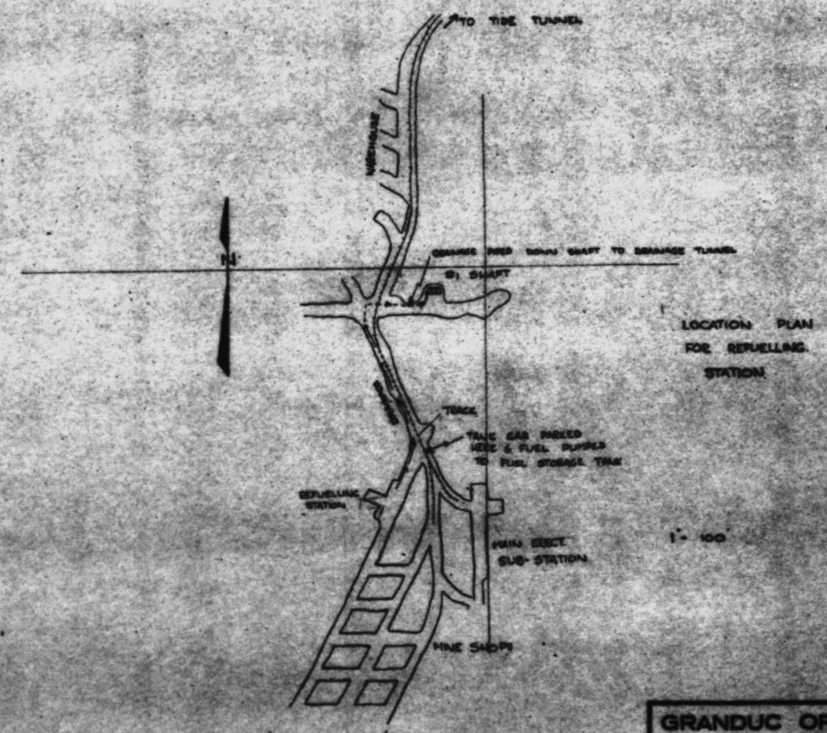

GRANDUC OPERATING COMPANY Stewart B.C.		
	2600 LEVEL	
	EXCAVATIONS	8
	DETAIL OF REFUELLING STATION	
File	Dwg.No. 60659	Scale as noted

	Date
Designed	
Drawn AL	69/8/26
Checked	
Approved	
Rev. By	

60659