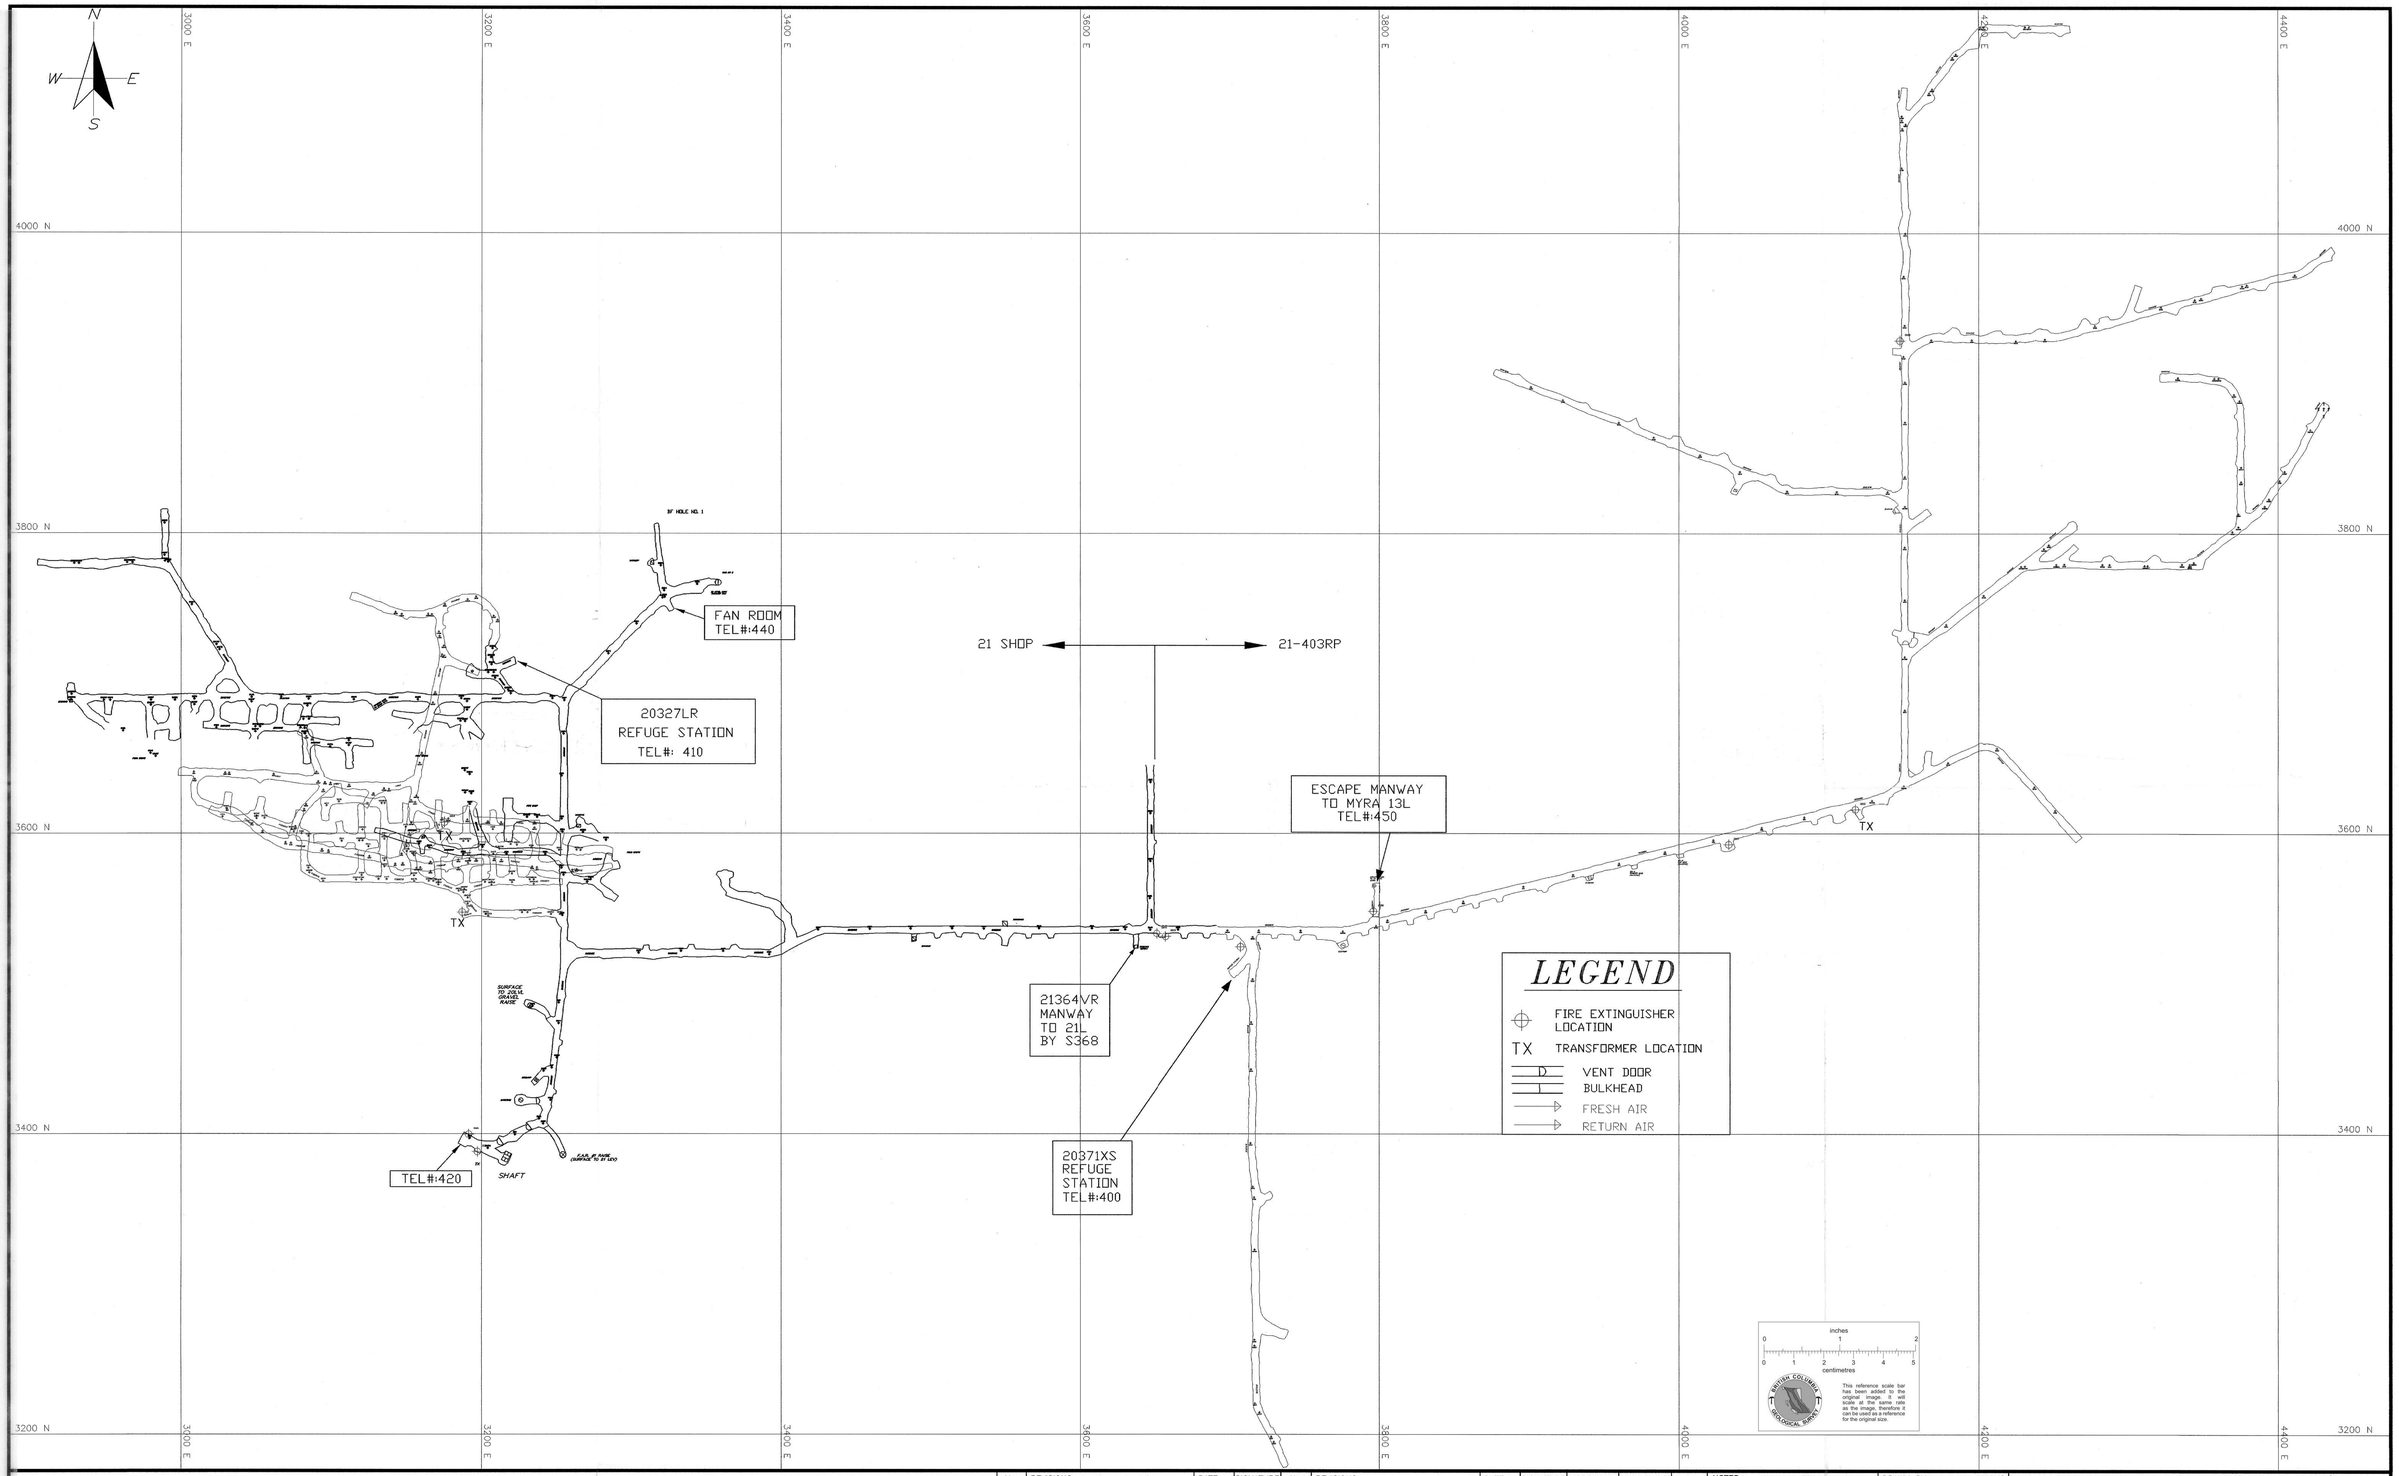

No.	REVISIONS	DATE	SIGNATURE	No.	REVISIONS	DATE	SIGNATURE

APPROVAL	SIGNATURE	DATE
ENGINEERING		
VENTILATION		
GEOLOGY		
MINE CAPTAIN		
MINE SUPER		

NOTES:
1. Do not change design without consulting Engineering.
2. Report any unusual conditions, such as slips, bad ground, etc.
3. Drive through all intersections before slashing for cut-outs to evaluate ground conditions.
4. Screen and rebar all headings unless noted.

DRAWN BY	N.KING
CHECKED BY	
DATE	1998/09/10
SCALE	1:2000
DWG. LOC.	I:\PLAN\LEVELS\
NAME/VIEW	20LEVEL / 0

MYRA FALLS OPERATIONS
BOLIDEN WESTMIN

20 LEVEL
GENERAL PLAN
HW MINE

753154