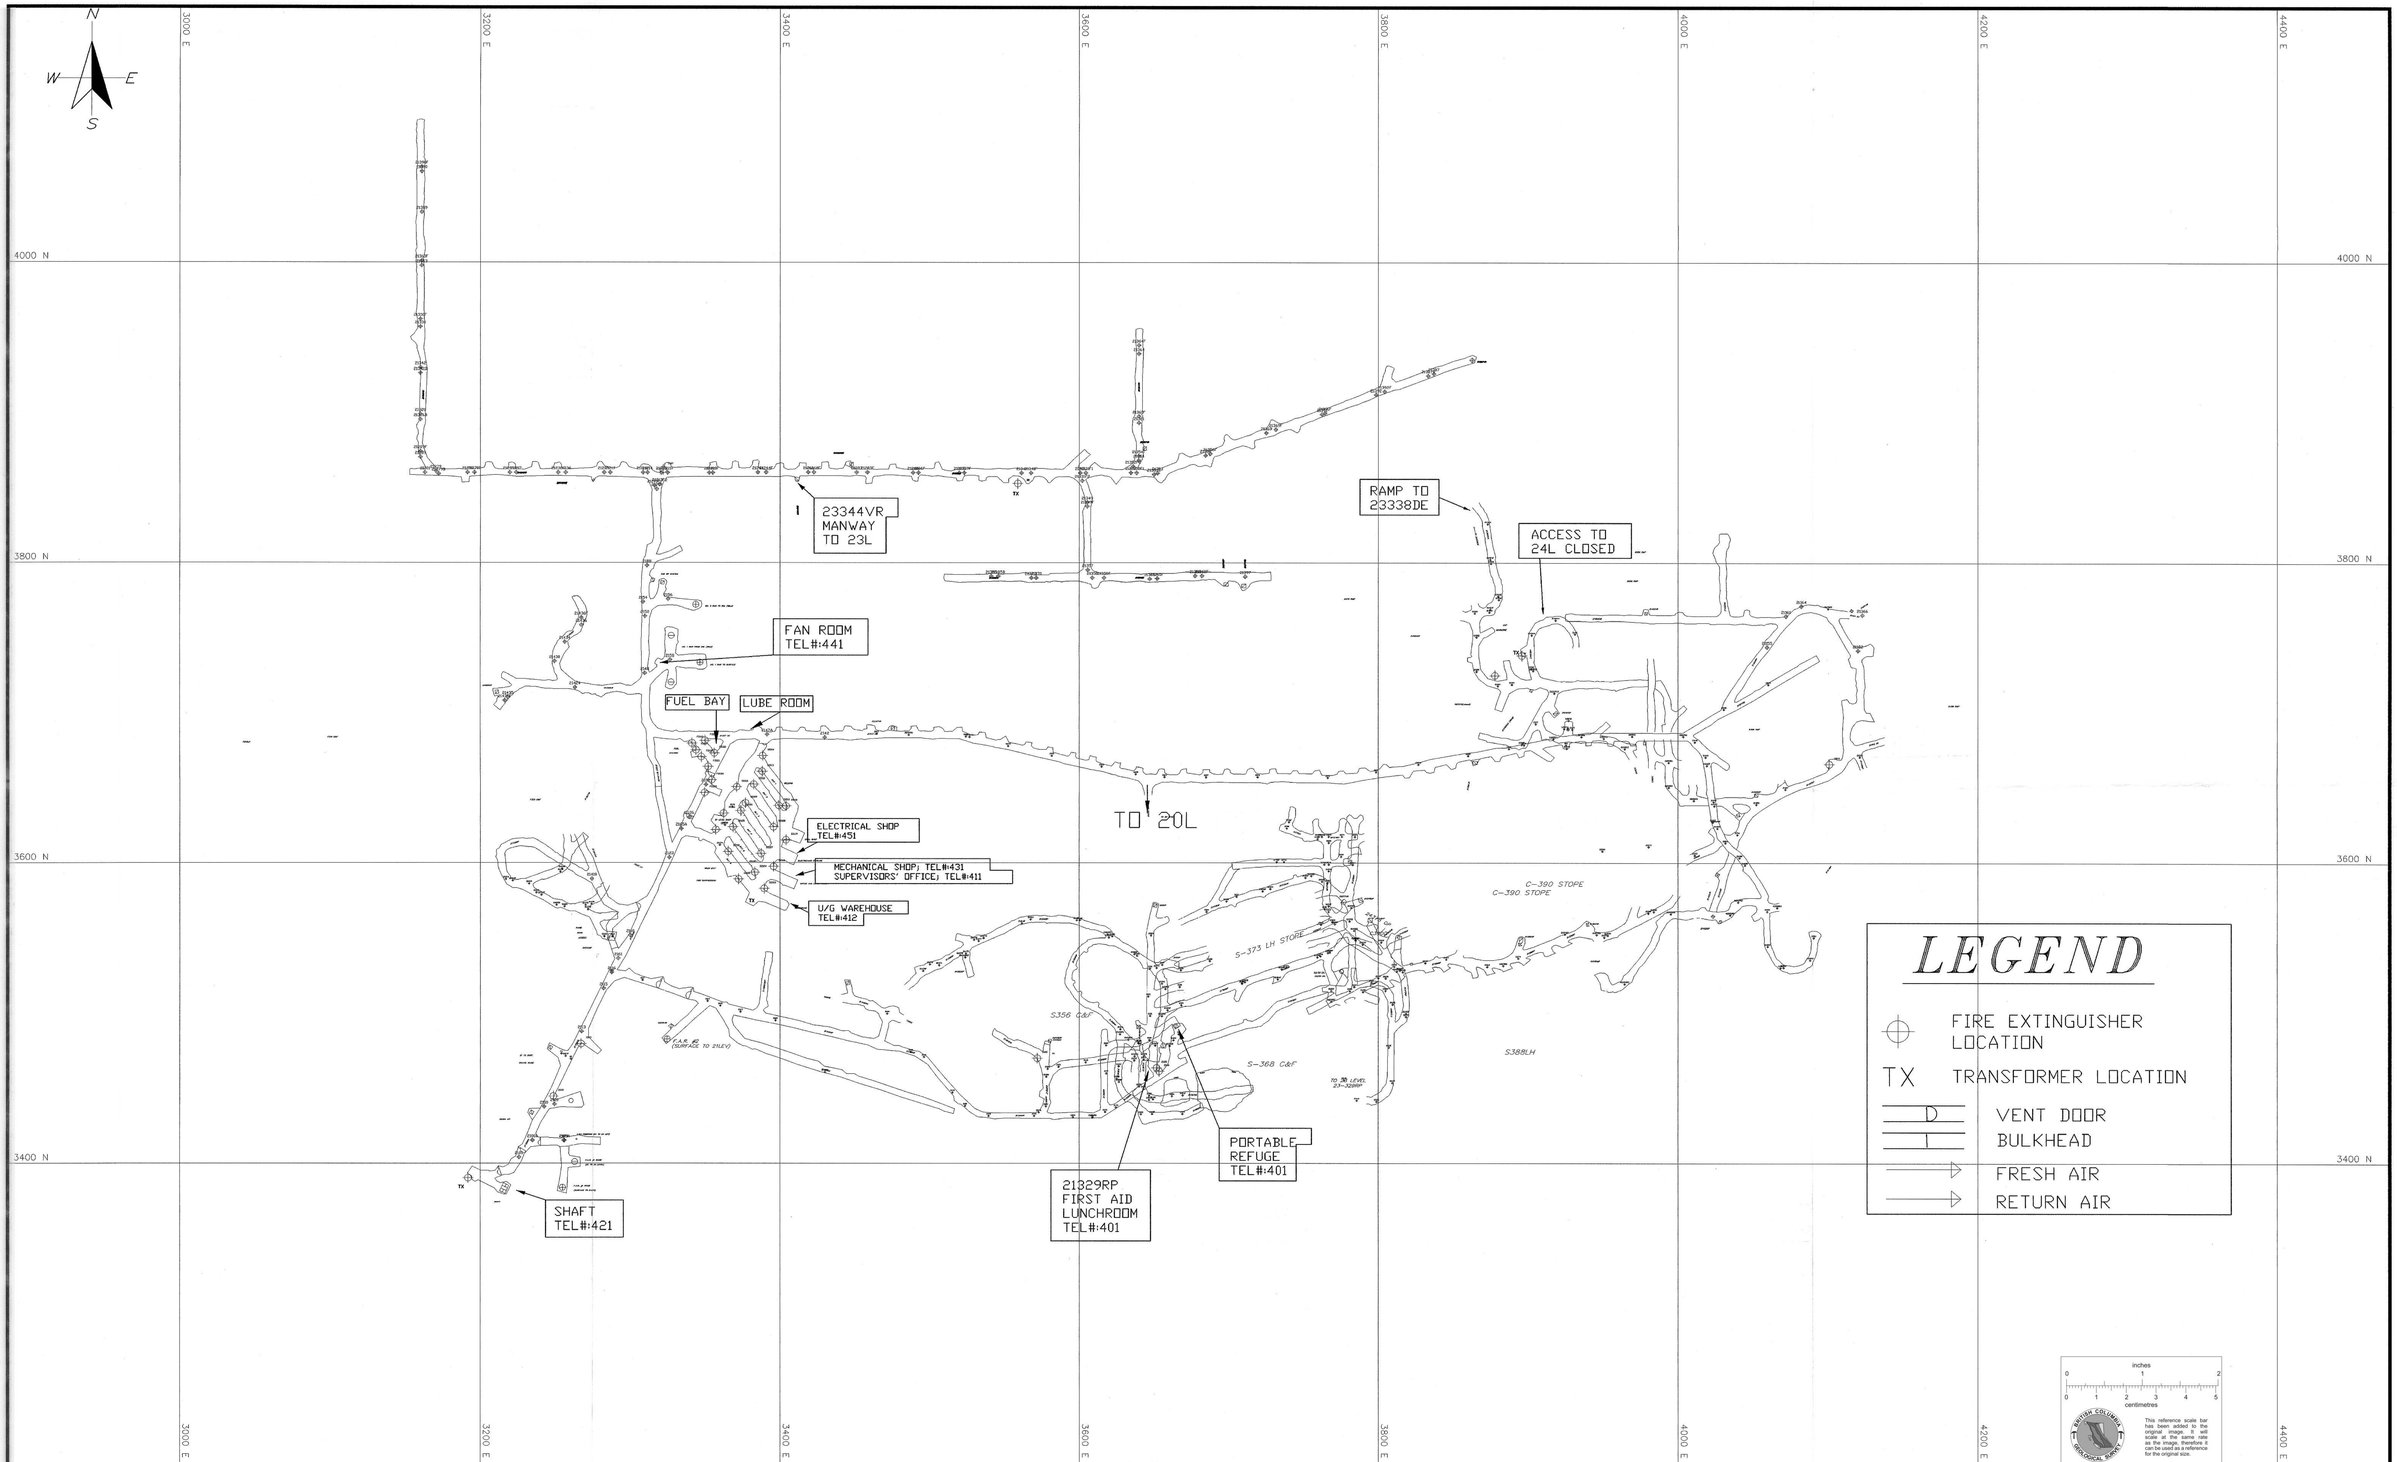


| No. | REVISIONS | DATE | SIGNATURE | No. | REVISIONS | DATE | SIGNATURE |
|---|---|---|---|---|---|---|---|
| | | | | | | | |
| | | | | | | | |
| | | | | | | | |
| | | | | | | | |
| | | | | | | | |

| APPROVAL | SIGNATURE | DATE |
|---|---|---|
| ENGINEERING | | |
| VENTILATION | | |
| GEOLOGY | | |
| MINE CAPTAIN | | |
| MINE SUPER | | |

NOTES:
1. Do not change design without consulting Engineering.
2. Report any unusual conditions, such as slips, bad ground, etc.
3. Drive through all intersections before stashing for cut-outs to evaluate ground conditions.
4. Screen and rebar all headings unless noted.

| | |
|---|---|
| DRAWN BY | N.KING |
| CHECKED BY | |
| DATE | 1998/09/10 |
| SCALE | 1:2000 |
| DWG. LOC. | E:\PLAN\LEVELS\ |
| NAME/VIEW | 21LEVEL / 0 |

MYRA FALLS OPERATIONS
BOLIDEN WESTMIN

# 21 LEVEL
GENERAL PLAN
HW MINE

753155