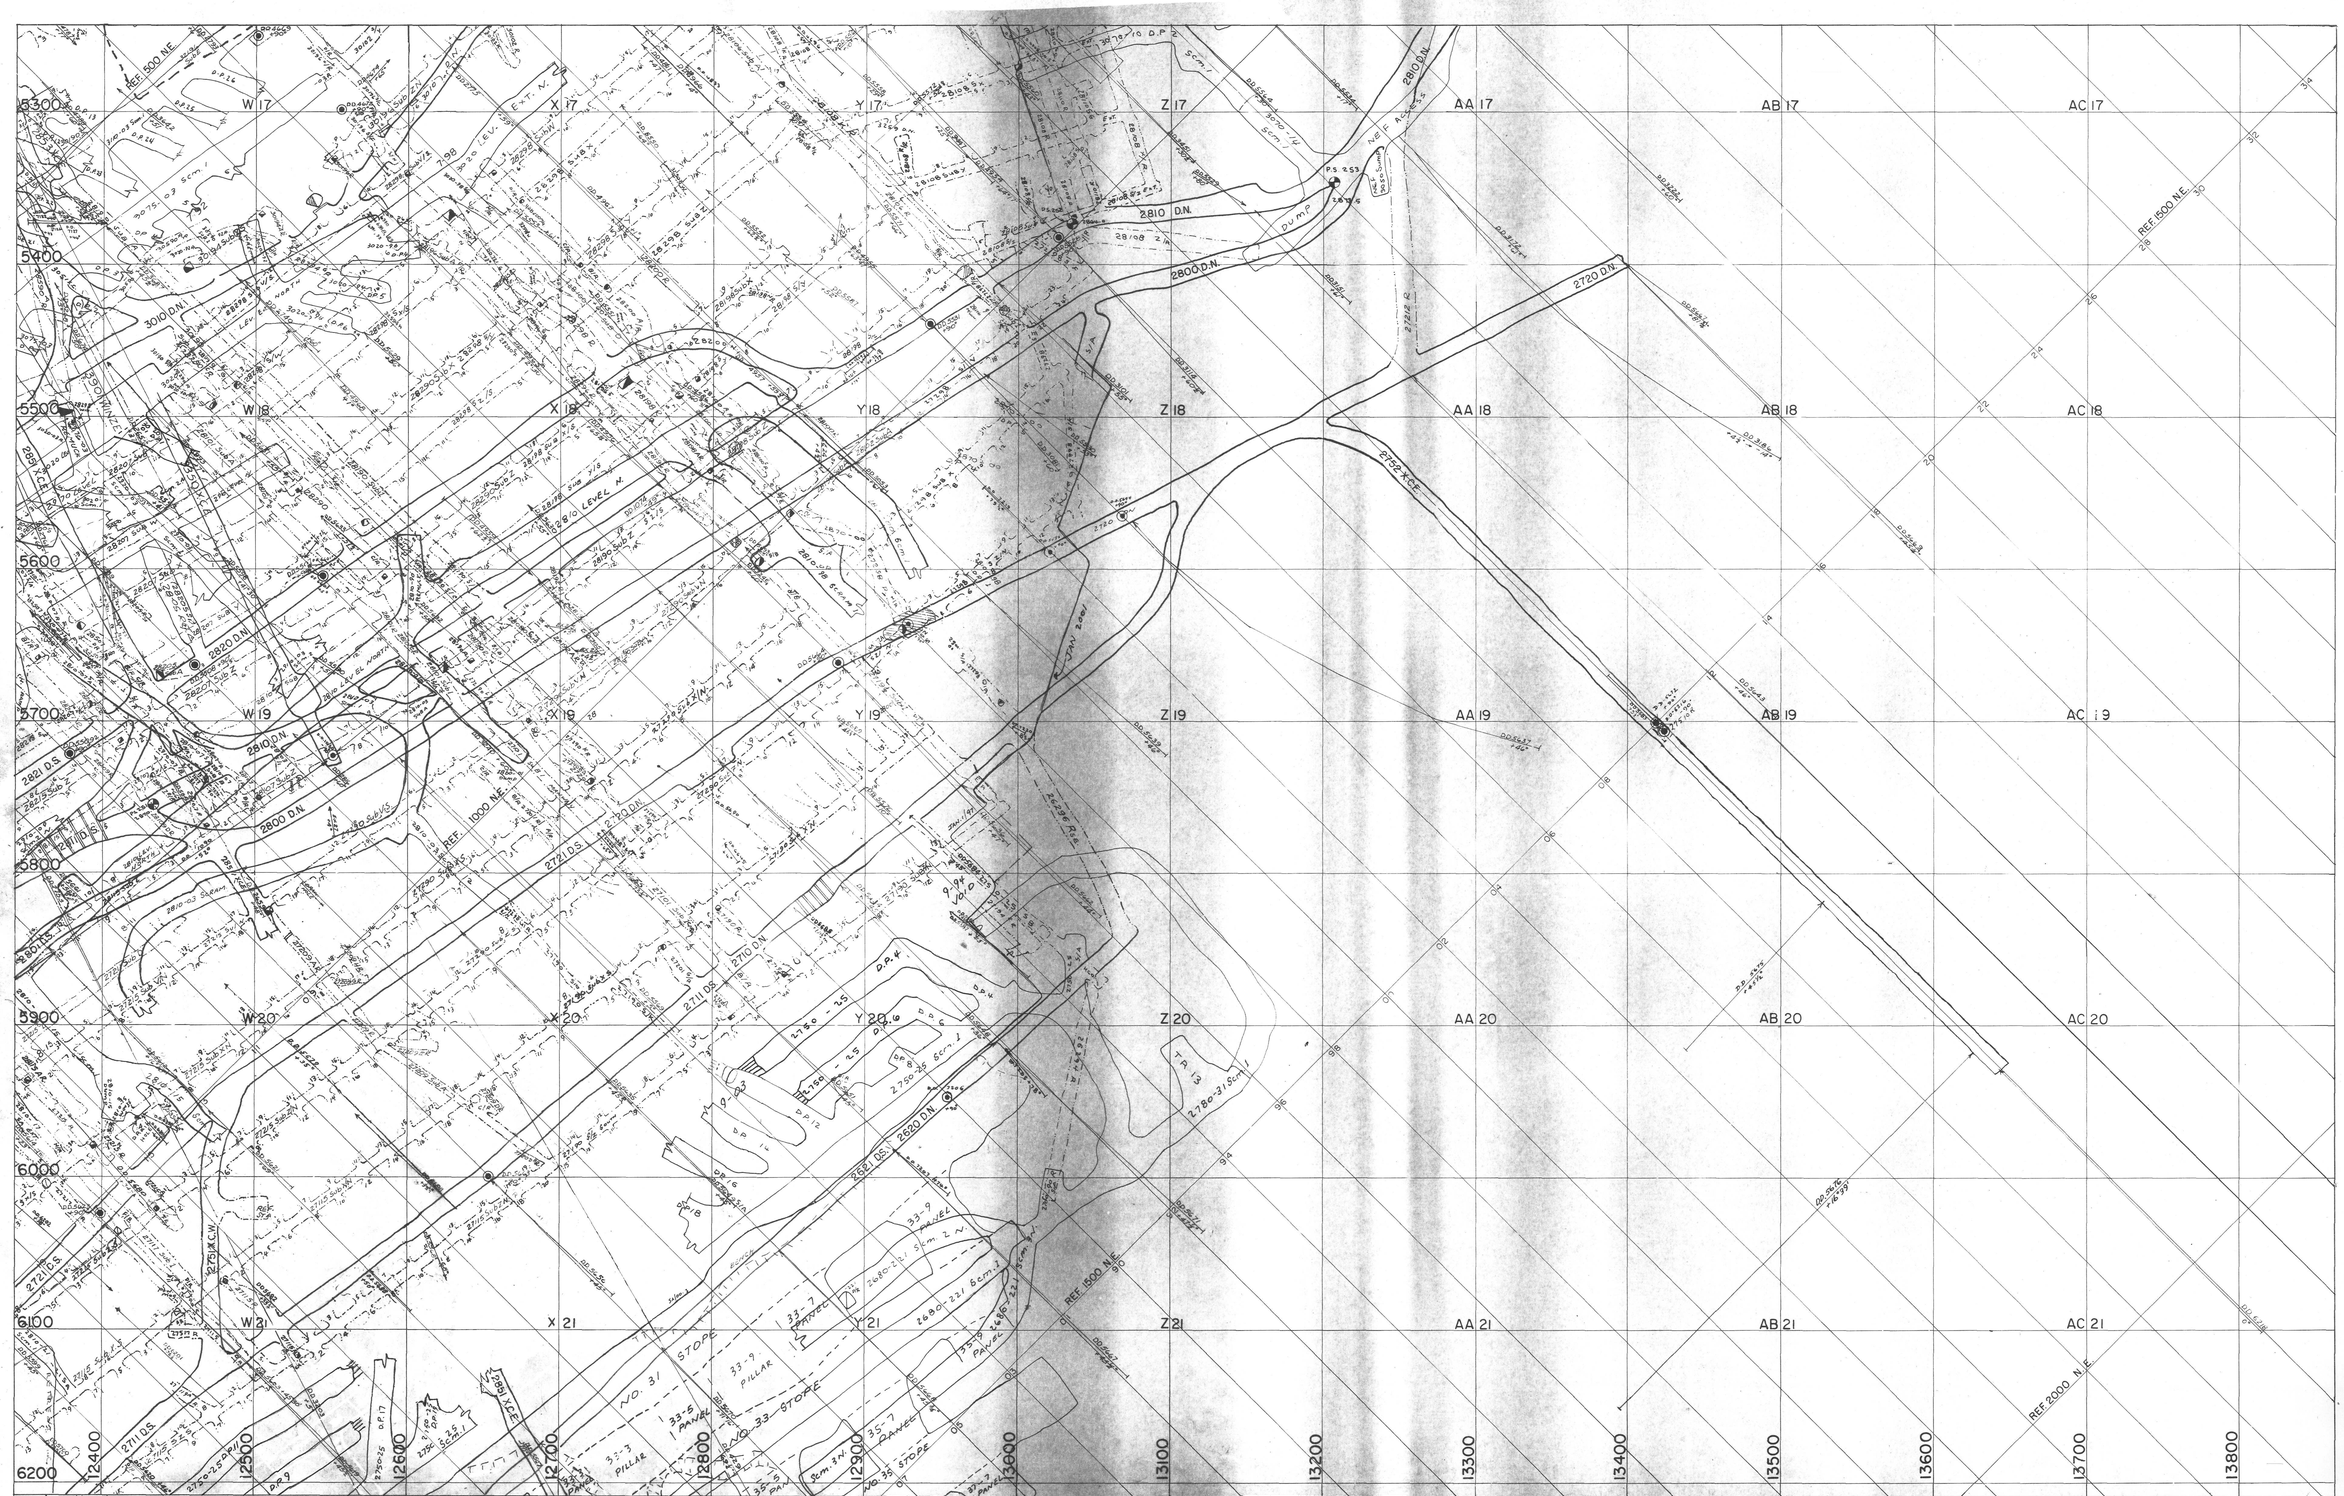

8	9
23	24
28	29

SECTION:
DEPT: MINE ENGINEERING
MADE BY: Geo. H. Williams Sept./63
CHECKED BY:

CHECKED BY

CONSOLIDATED MINING AND SMELTING CO. OF CANADA LTD.
SULLIVAN MINE

TITLE: MINE PLAN
SCALE: 1 inch = 40 ft.
DRAWING No.: 200-24

24

753192