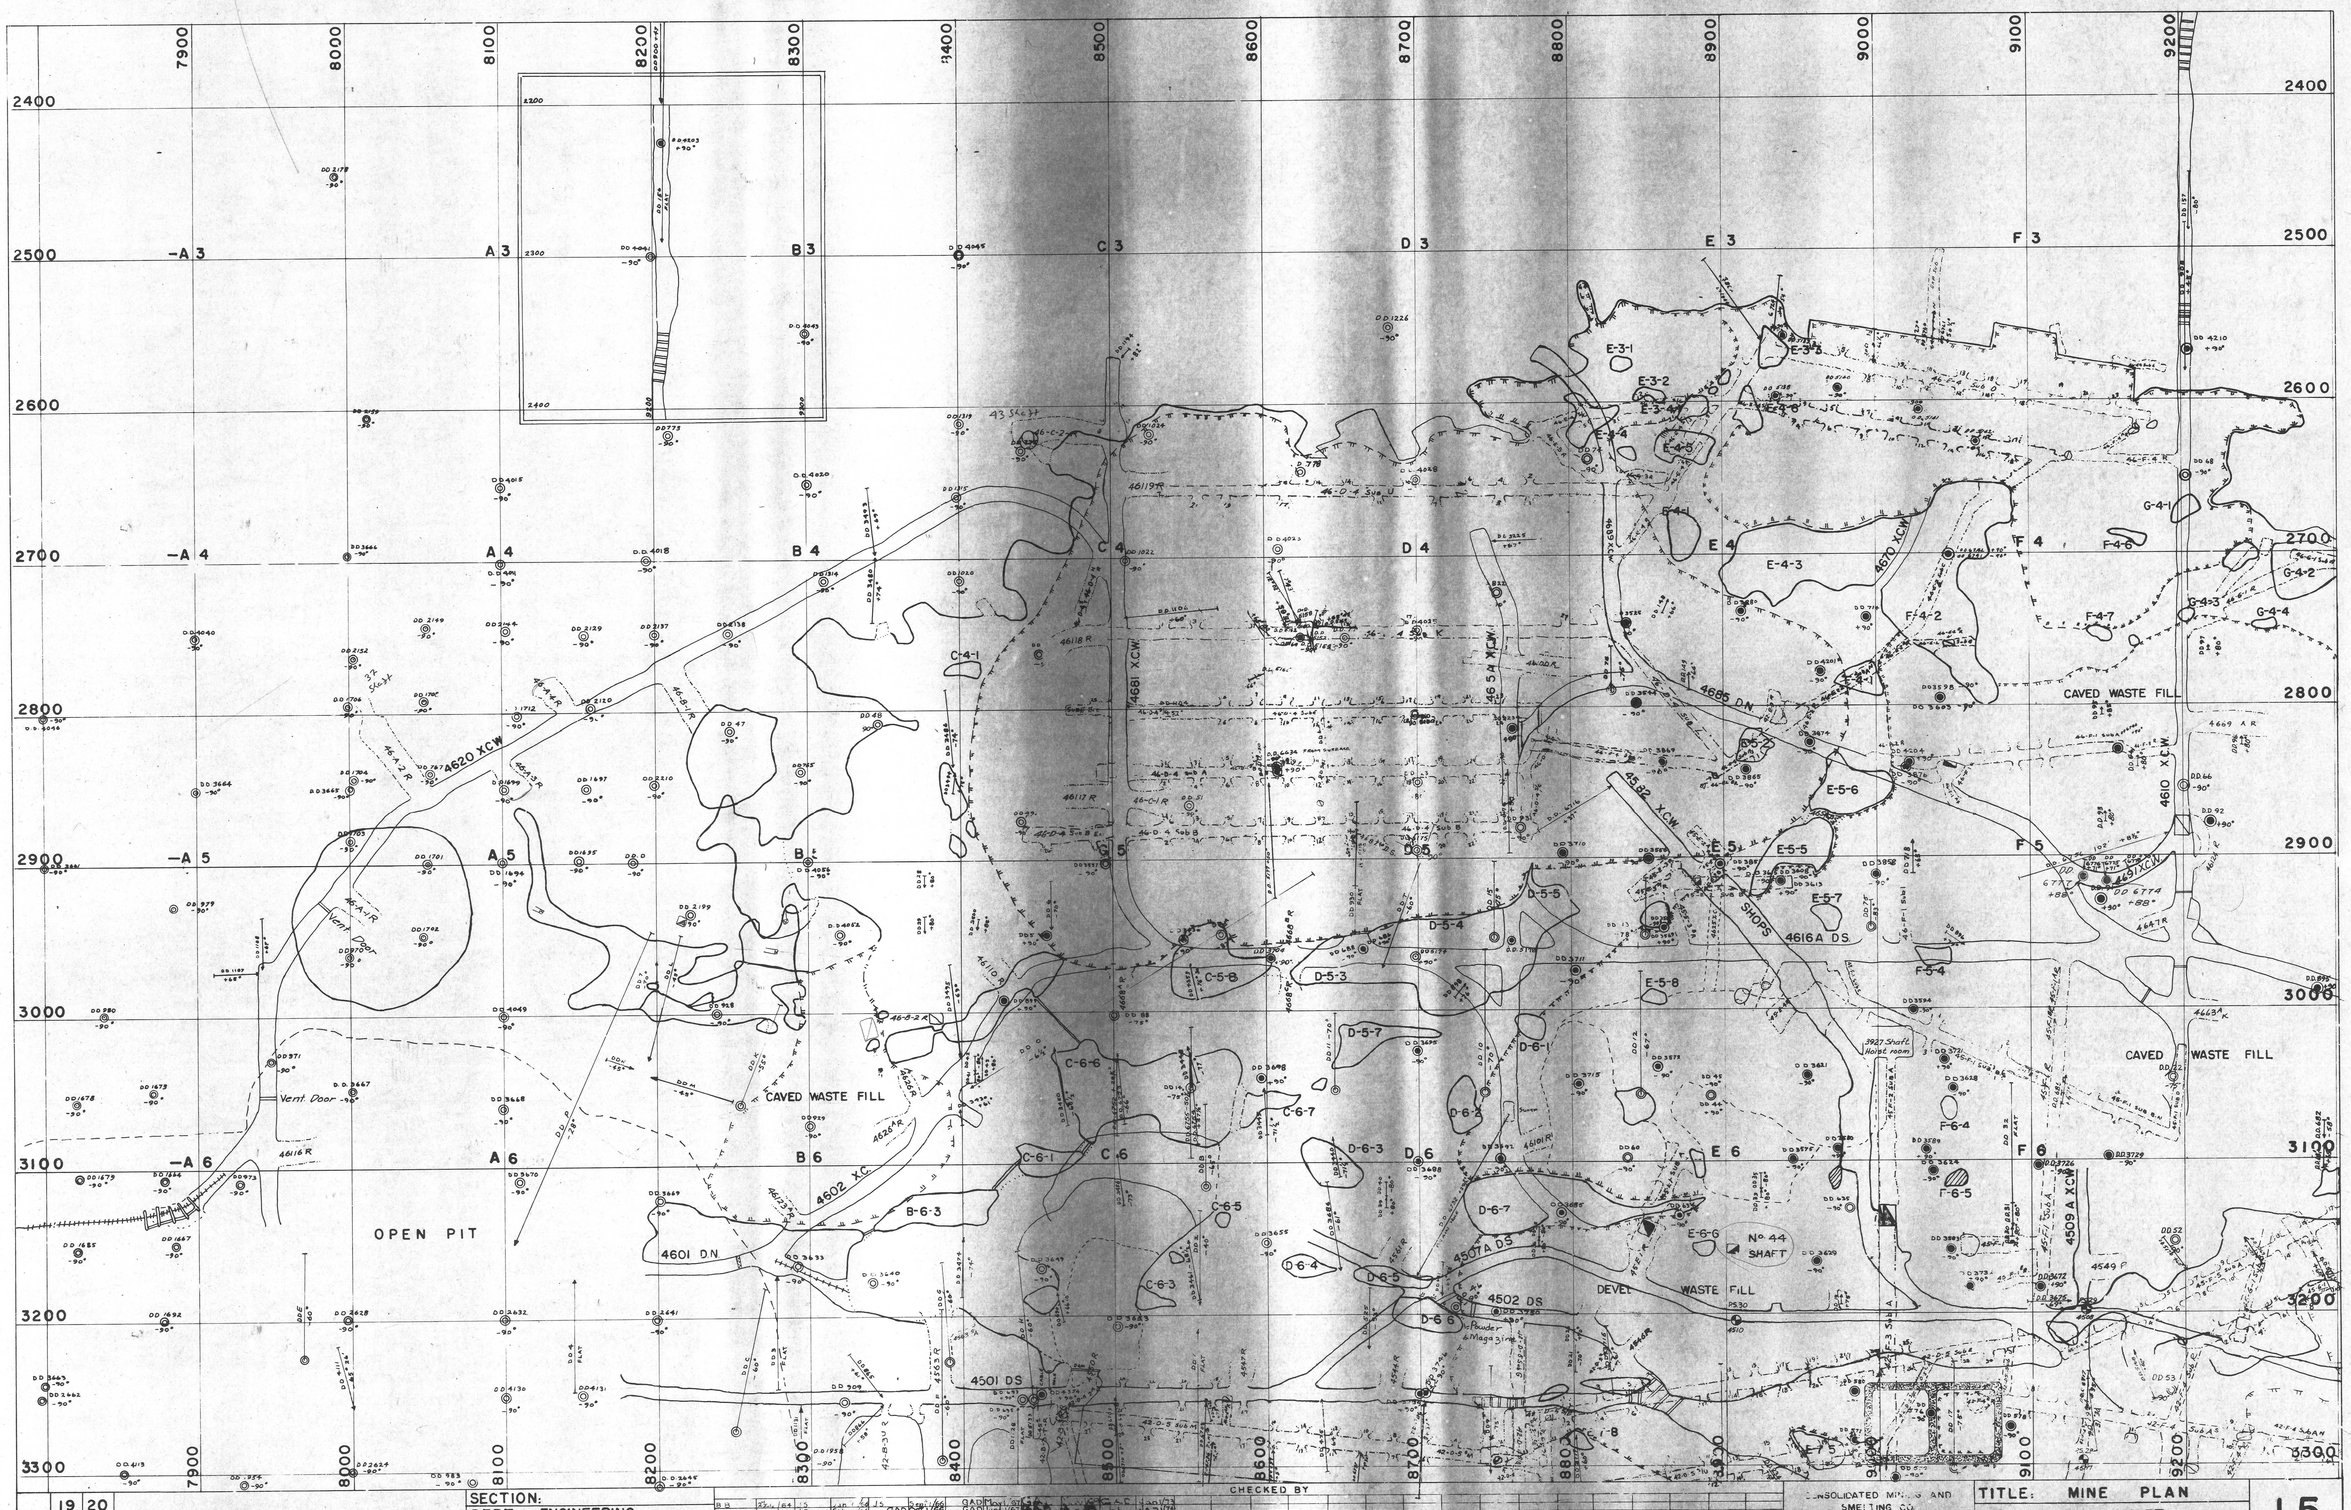

19	20	
32	15	16
31	11	12

SECTION:
DEPT: ENGINEERING
MADE BY: L. LILLEY JULY 64
CHECKED BY: K. McTEER

CONSOLIDATED MINING AND SMELTING CO. OF CANADA LTD.
SULLIVAN MINE

TITLE: MINE PLAN
SCALE: 1 IN. = 40 FT.
DRAWING NO: 200 – 15

15

753200