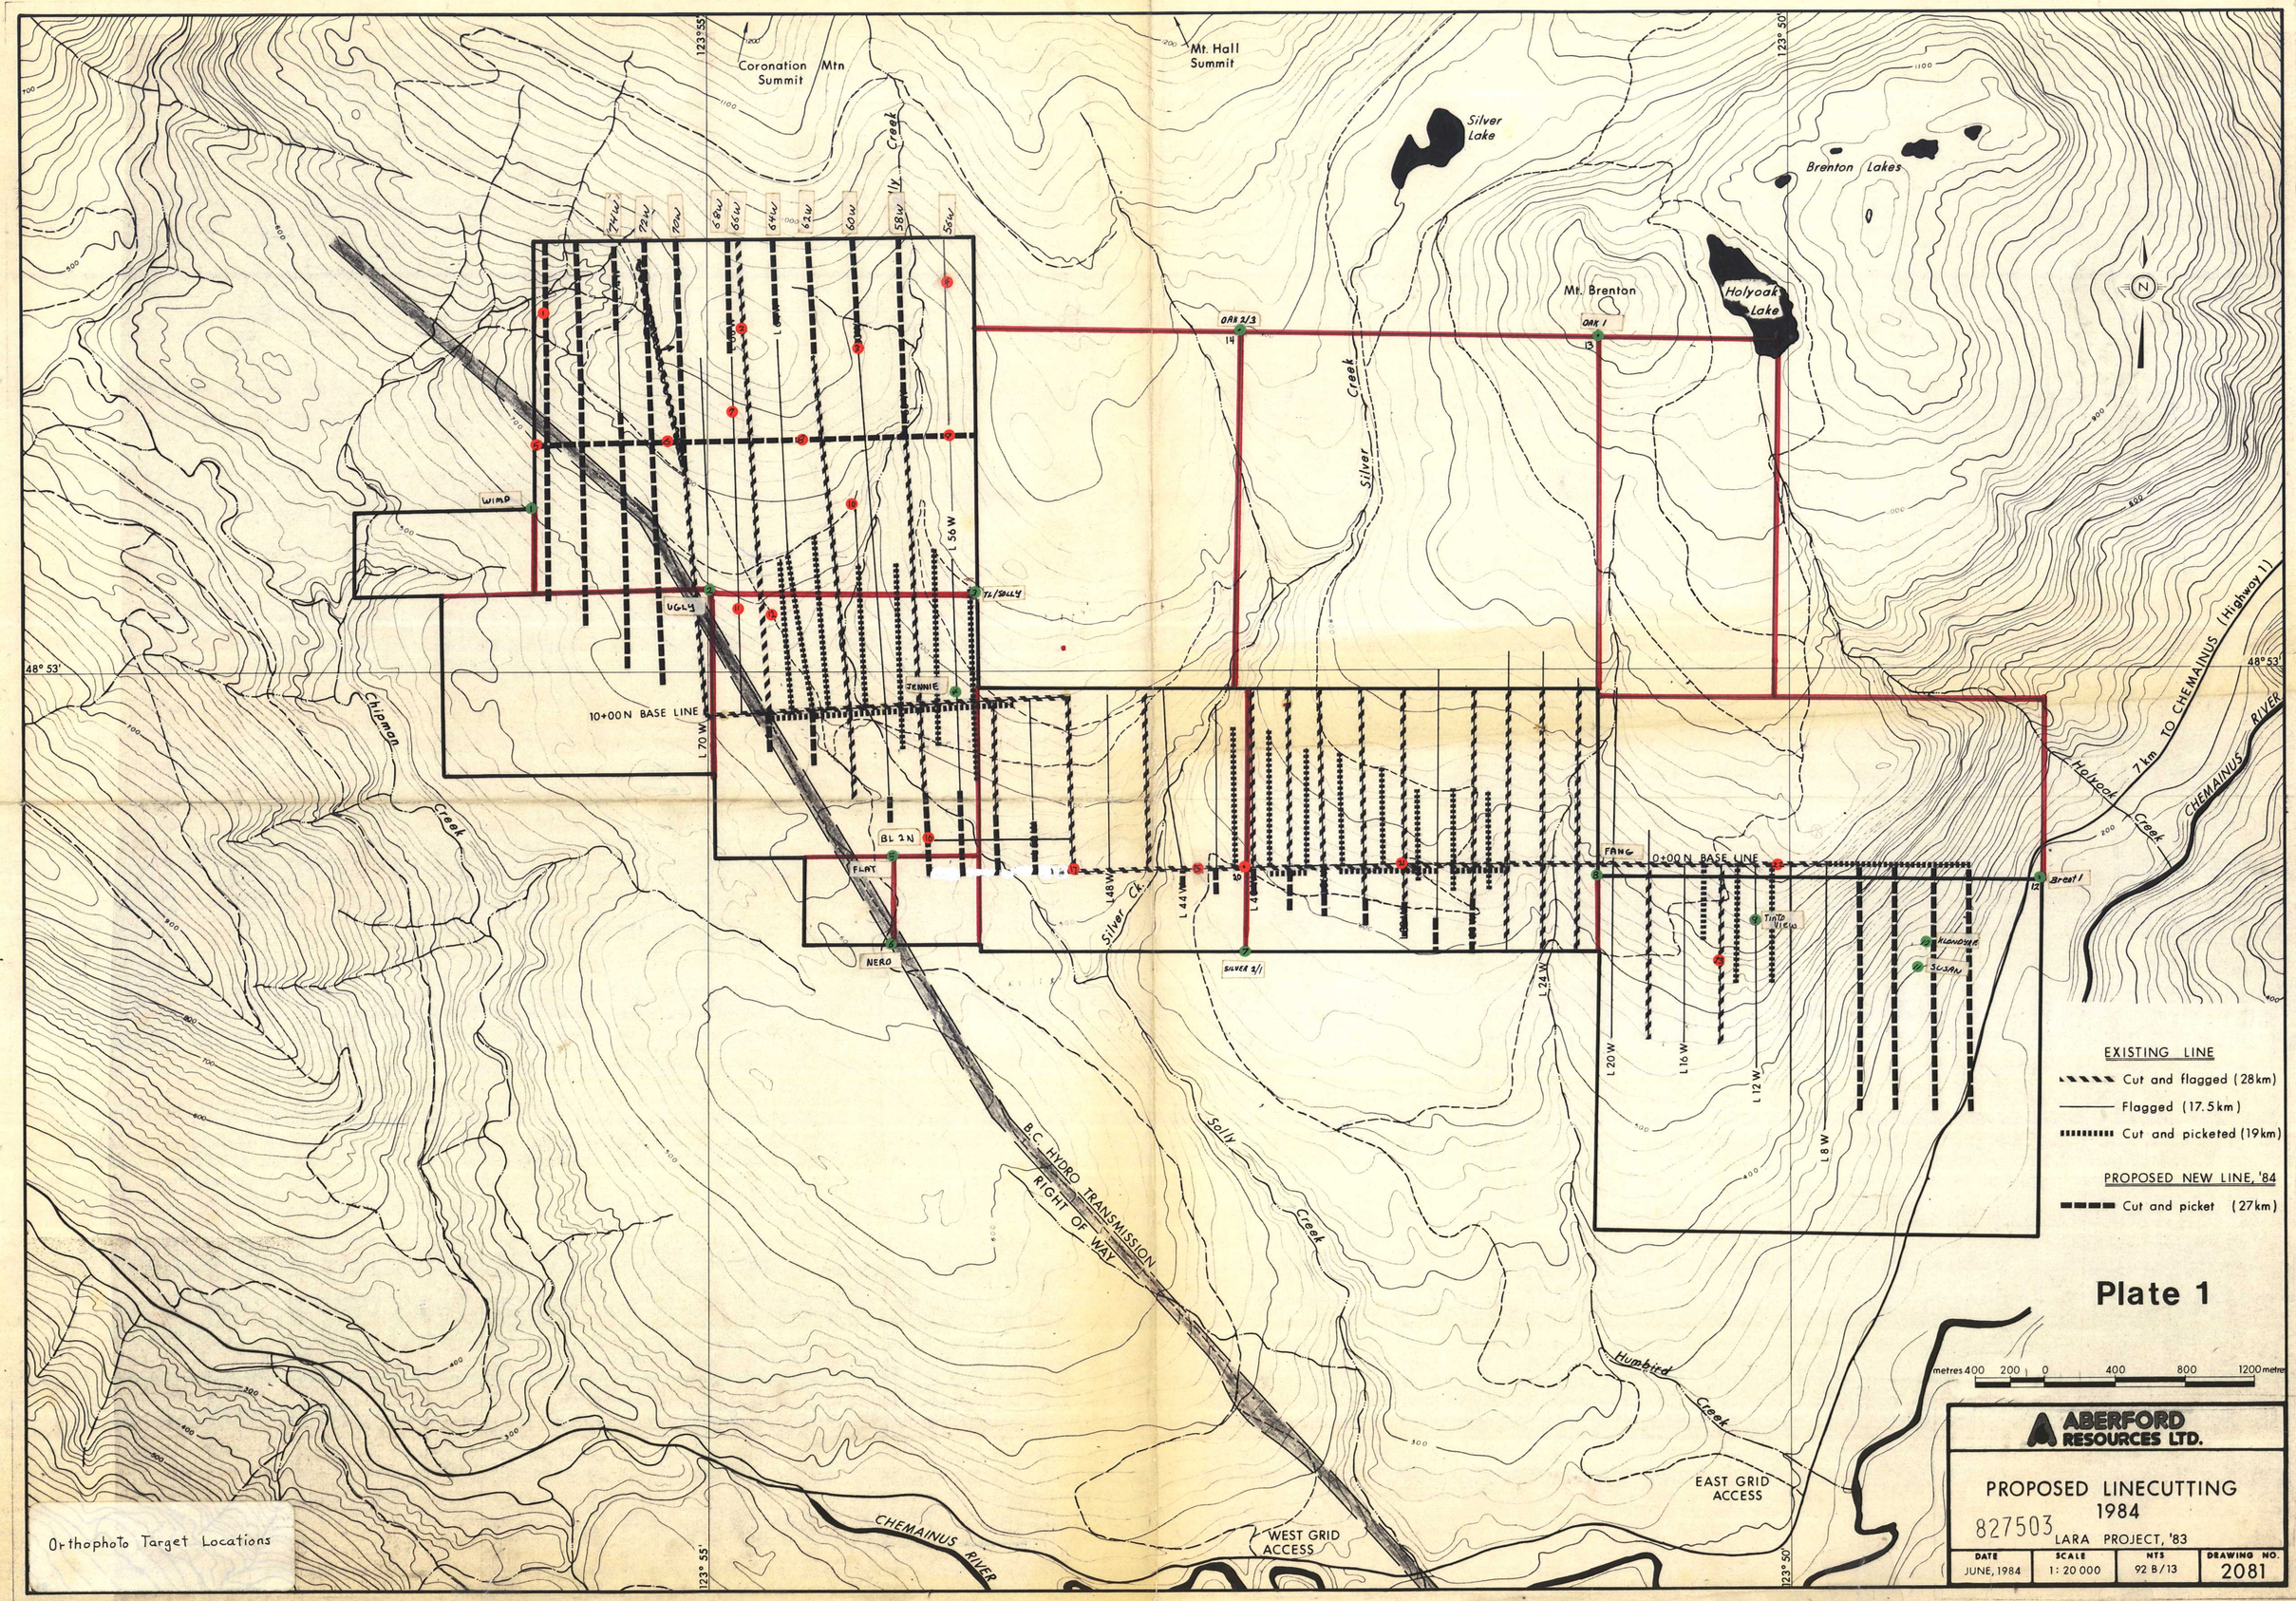
Coronation Mtn Summit
Mt. Hall Summit
Silver Lake
Brenton Lakes
Mt. Brenton
Holyoak Lake
Silver Creek
Chipman Creek
Solly Creek
Humbird Creek
Holyoak Creek
CHEMAINUS RIVER
7 km TO CHEMAINUS (Highway 1)
B.C. HYDRO TRANSMISSION RIGHT OF WAY
10+00N BASE LINE
0+00N BASE LINE
48° 53'
123° 55'
123° 50'
WIMP
UGLY
TI/SOLLY
JENNIE
BL 2N
FLAT
NERO
SILVER 2/1
FANG
Brent
TinTo View
HANDSIE
SUSAN
OAK 2/3
OAK 1
L 70 W
L 56 W
L 48 W
L 44 W
L 24 W
L 20 W
L 16 W
L 12 W
L 8 W
WEST GRID ACCESS
EAST GRID ACCESS
Orthophoto Target Locations
EXISTING LINE
Cut and flagged (28km)
Flagged (17.5km)
Cut and picketed (19km)
PROPOSED NEW LINE, '84
Cut and picket (27km)
metres 400 200 0 400 800 1200 metres
ABERFORD RESOURCES LTD.
PROPOSED LINECUTTING
1984
827503
LARA PROJECT, '83
DATE JUNE, 1984
SCALE 1: 20 000
NTS 92 B/13
DRAWING NO. 2081

Plate 1