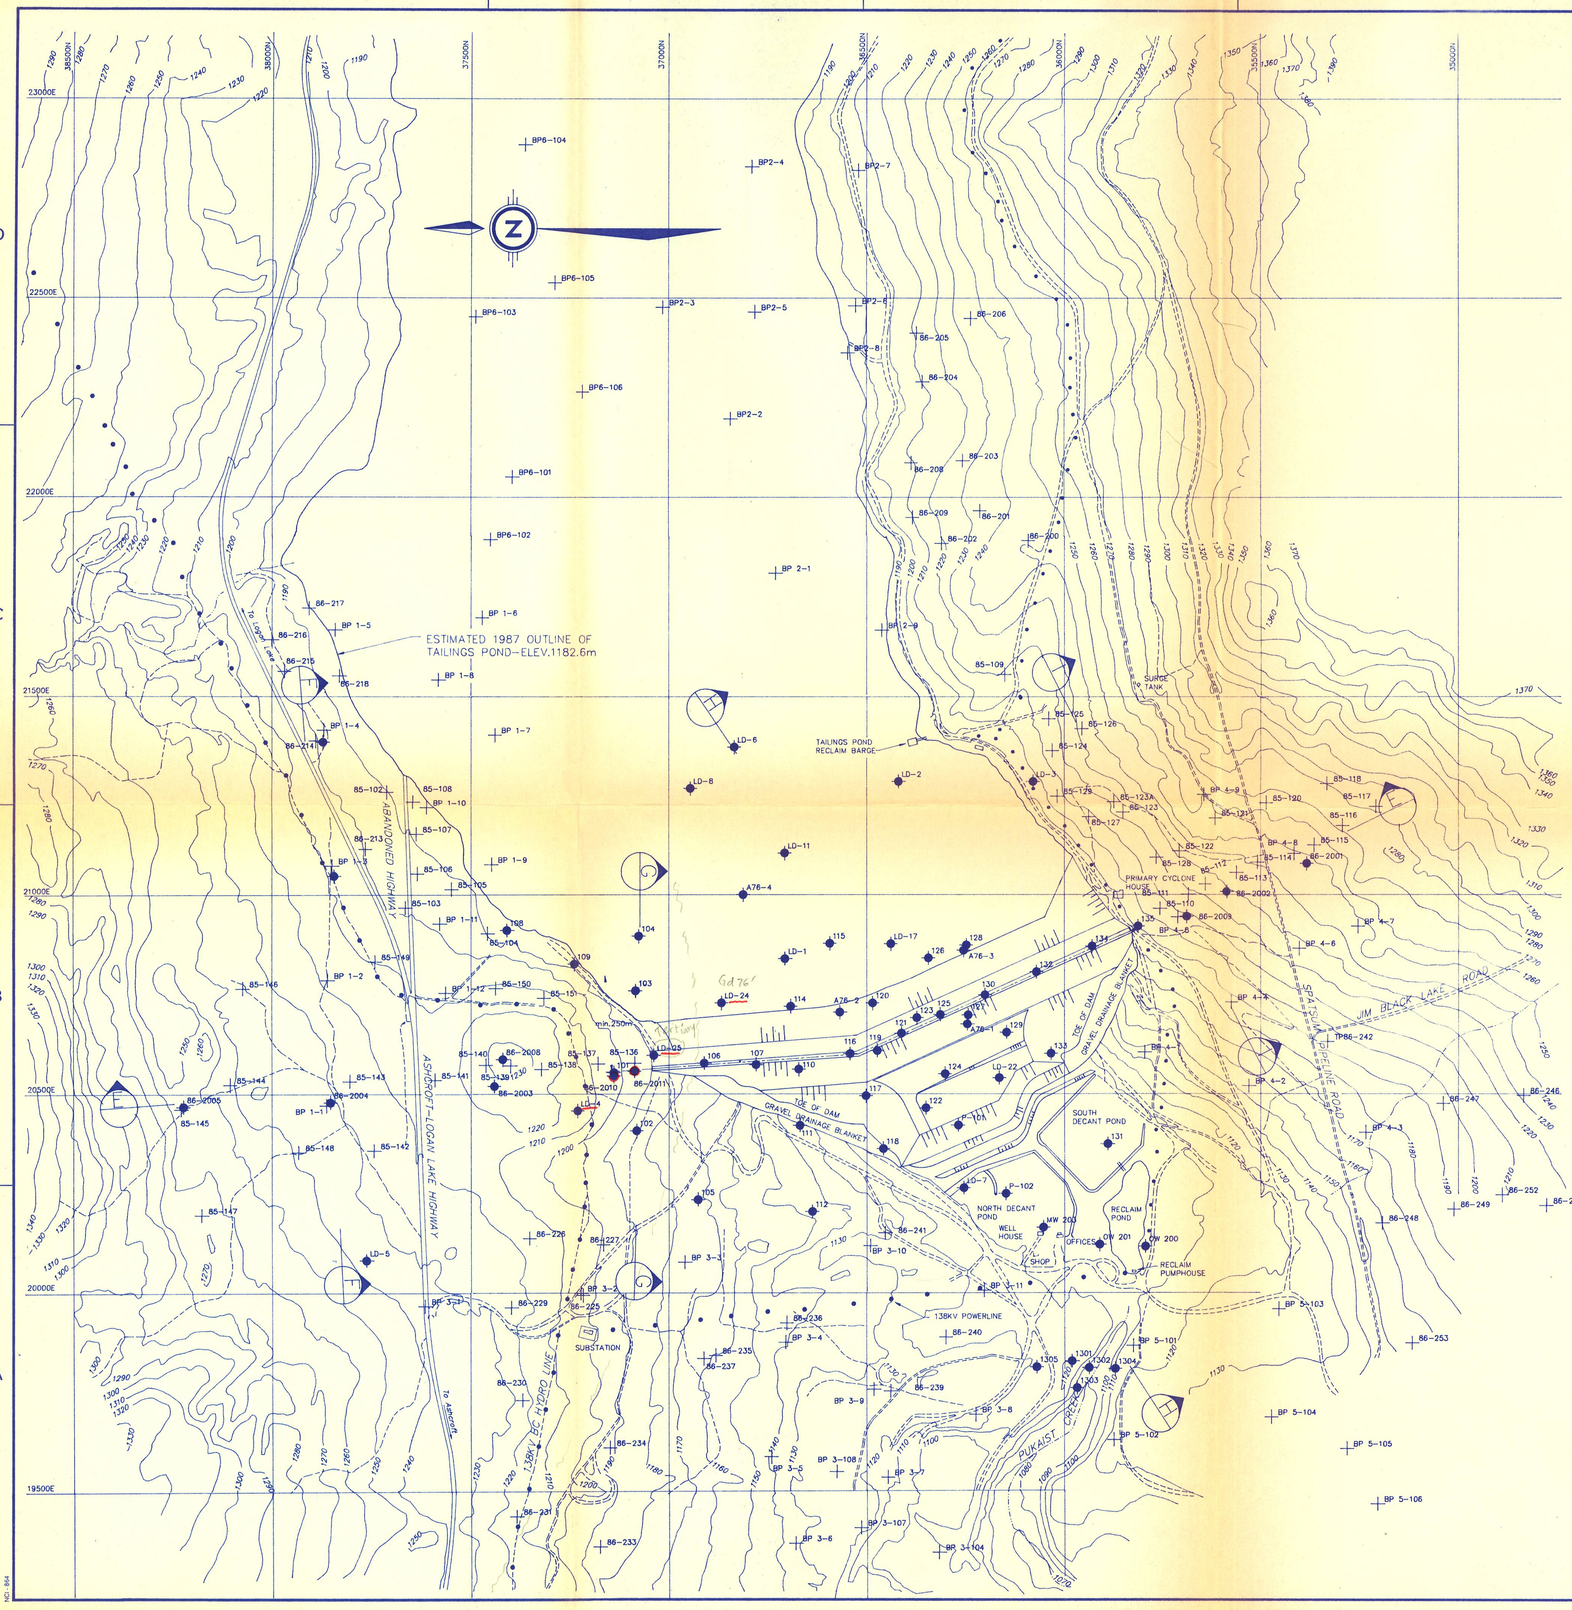

LEGEND

- PAVED ROAD
- IMPROVED ROAD
- UNIMPROVED ROAD
- POWERLINE
- DRILL HOLE
- TEST PIT

DRAFT

inches 0 1 2
centimetres 0 1 2 3 4 5

This reference scale bar has been added to the original image. It will scale at the same rate as the image, therefore it can be used as a reference for the original size.

BRITISH COLUMBIA GEOLOGICAL SURVEY

TO BE READ WITH KLOHN LEONOFF REPORT DATED _____

SCALE: 100m 0 400m

REV.	DATE	REVISION DETAILS

DESIGN	DRAWN	DATE	SCALES
S.A.	E.D.P.	JAN.,1987	AS SHOWN

KLOHN LEONOFF LTD.
CONSULTING ENGINEERS

PROJECT: HIGHLAND VALLEY TAILINGS FACILITY

TITLE: L-L DAM
SITE INVESTIGATION PLAN

CLIENT: HIGHLAND VALLEY COPPER

DATE OF ISSUE

APPROVED

PROJECT No. PB234111

DWG. No. D-0000

REV.

AS A MUTUAL PROTECTION TO OUR CLIENT, THE PUBLIC AND OURSELVES, ALL REPORTS AND DRAWINGS ARE SUBMITTED FOR THE CONFIDENTIAL INFORMATION OF OUR CLIENT FOR A SPECIFIC PROJECT AND AUTHORIZATION FOR USE AND/OR PUBLICATION OF DATA, STATEMENTS, CONCLUSIONS OR ABSTRACTS FROM OR REGARDING OUR REPORTS AND DRAWINGS IS RESERVED PENDING OUR WRITTEN APPROVAL.

896348