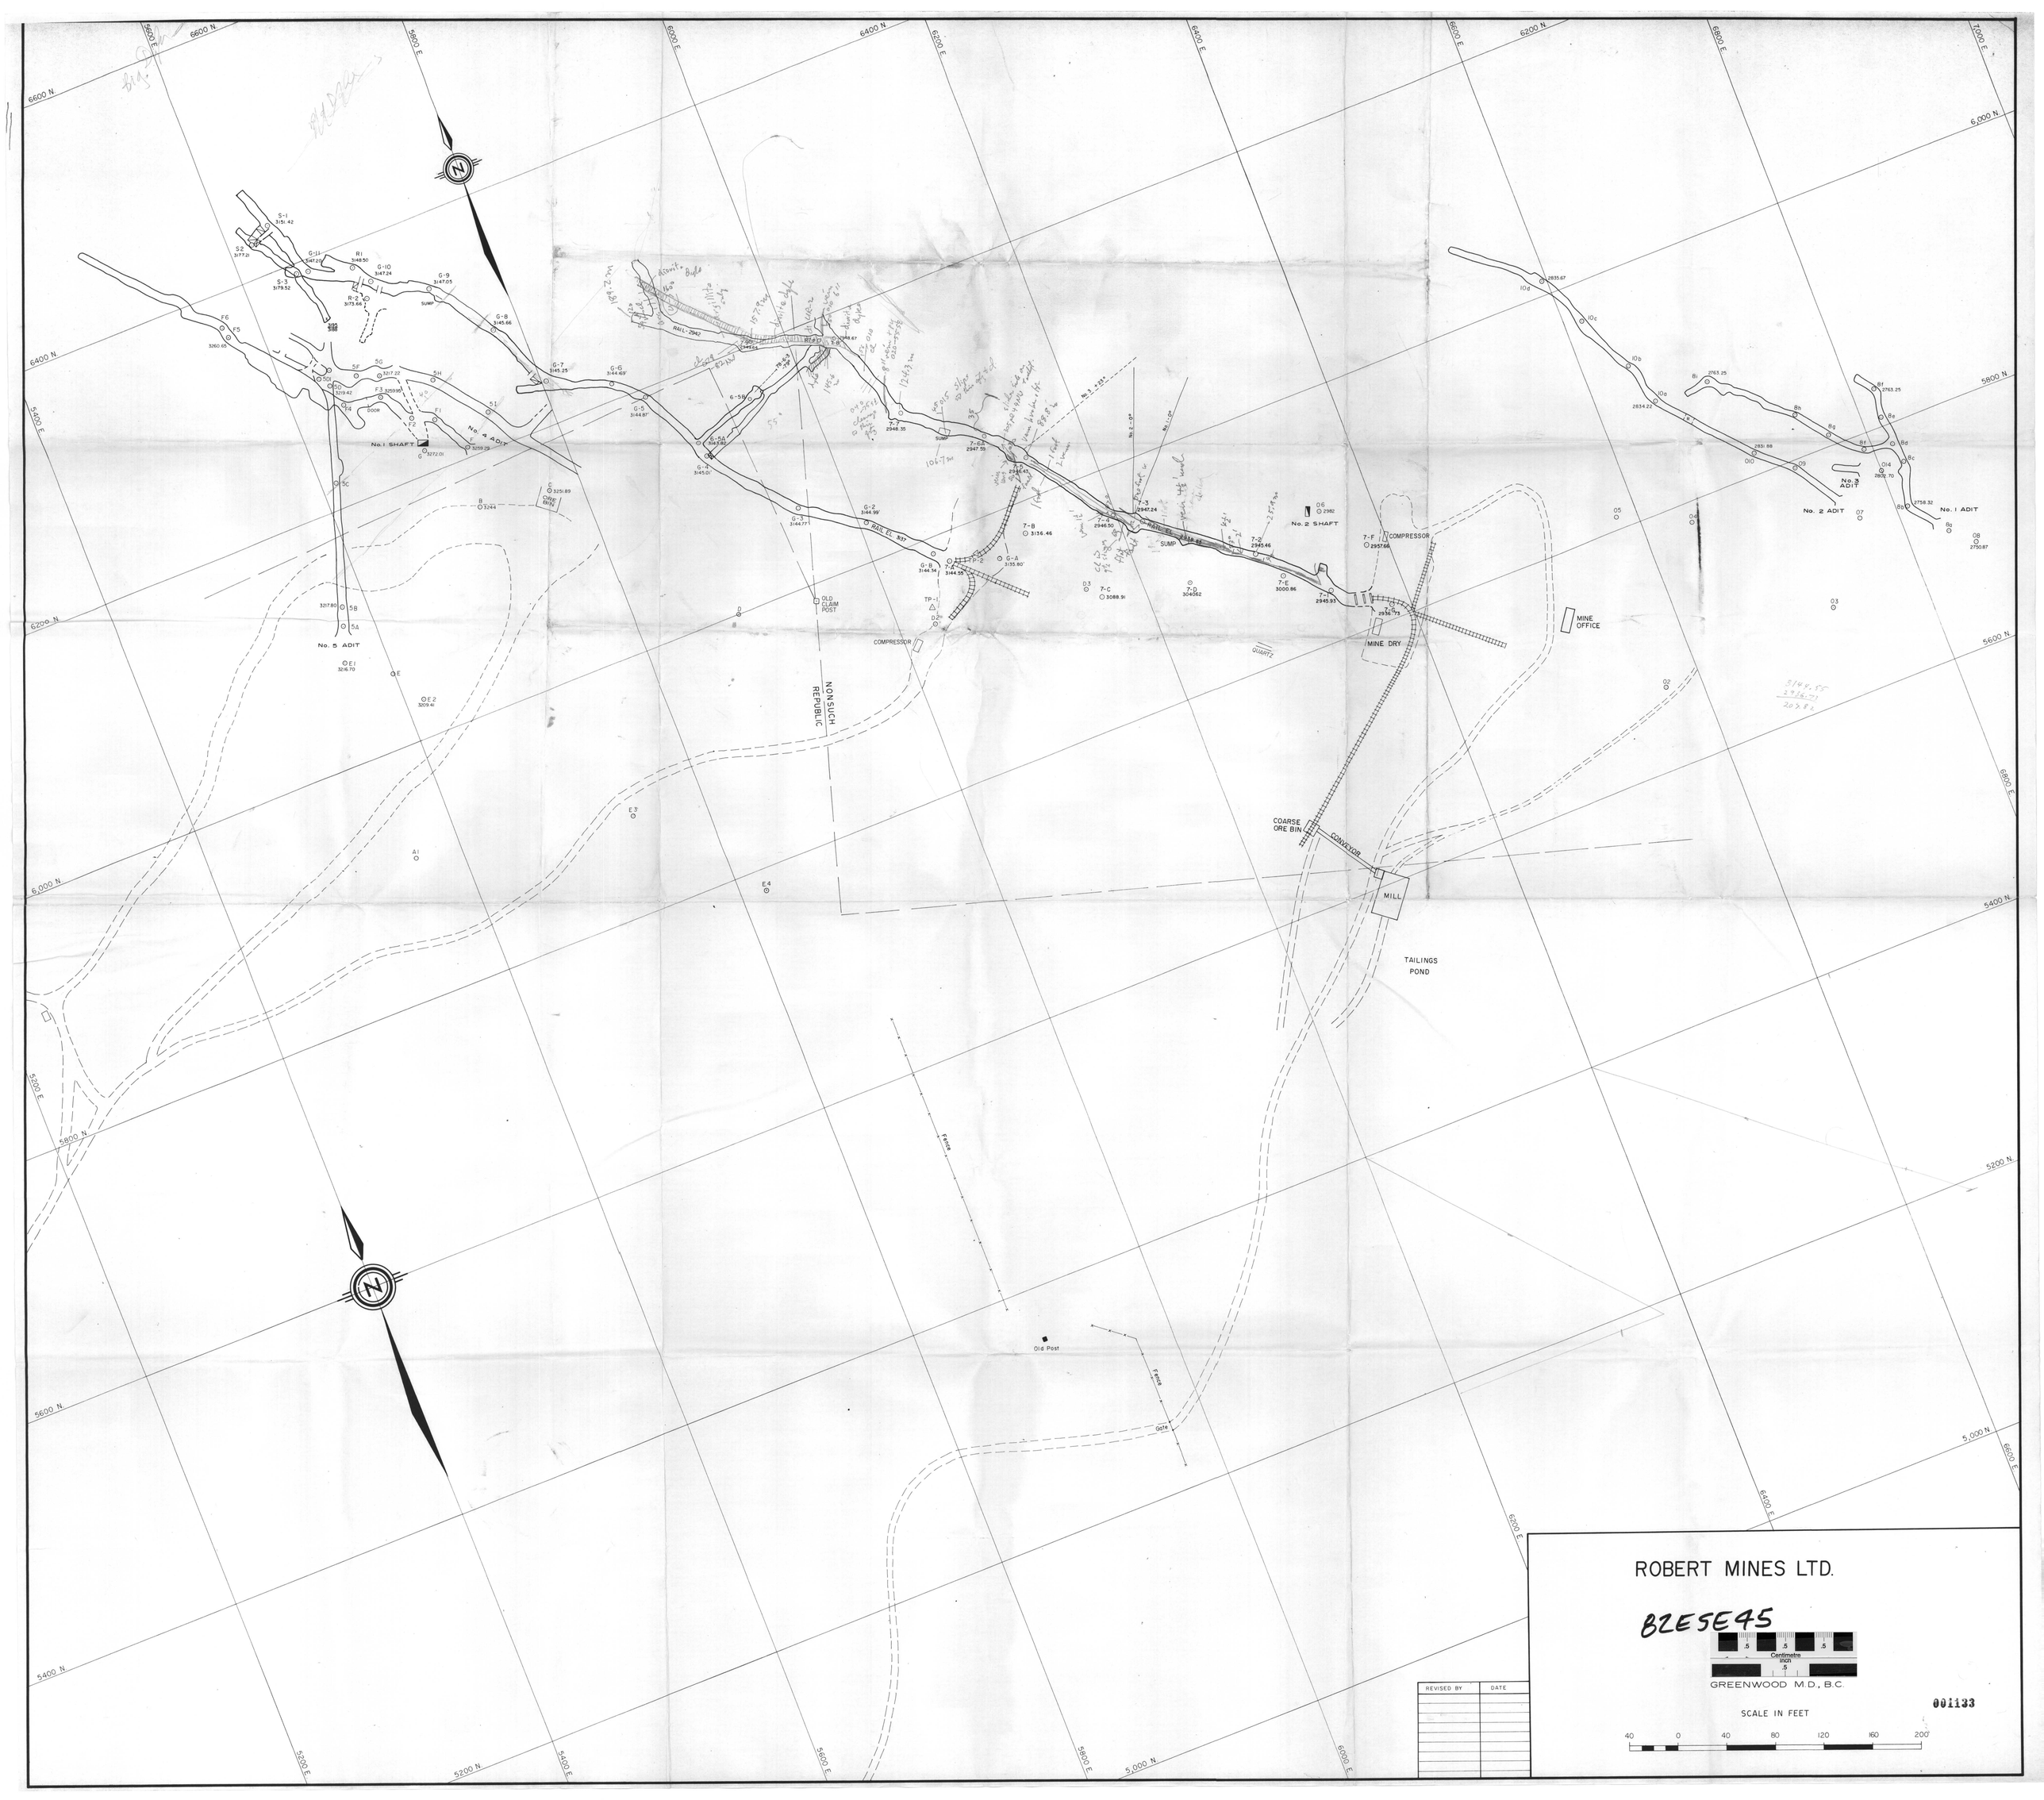

ROBERT MINES LTD.
B2ESE45
GREENWOOD M.D., B.C.
SCALE IN FEET
40 0 40 80 120 160 200
001133
REVISED BY
DATE
No. 1 SHAFT
No. 4 ADIT
No. 5 ADIT
No. 2 SHAFT
No. 2 ADIT
No. 3 ADIT
No. 1 ADIT
COMPRESSOR
MINE DRY
MINE OFFICE
COARSE ORE BIN
CONVEYOR
MILL
TAILINGS POND
NONSUCH REPUBLIC
OLD CLAIM POST
Old Post
Fence
Gate