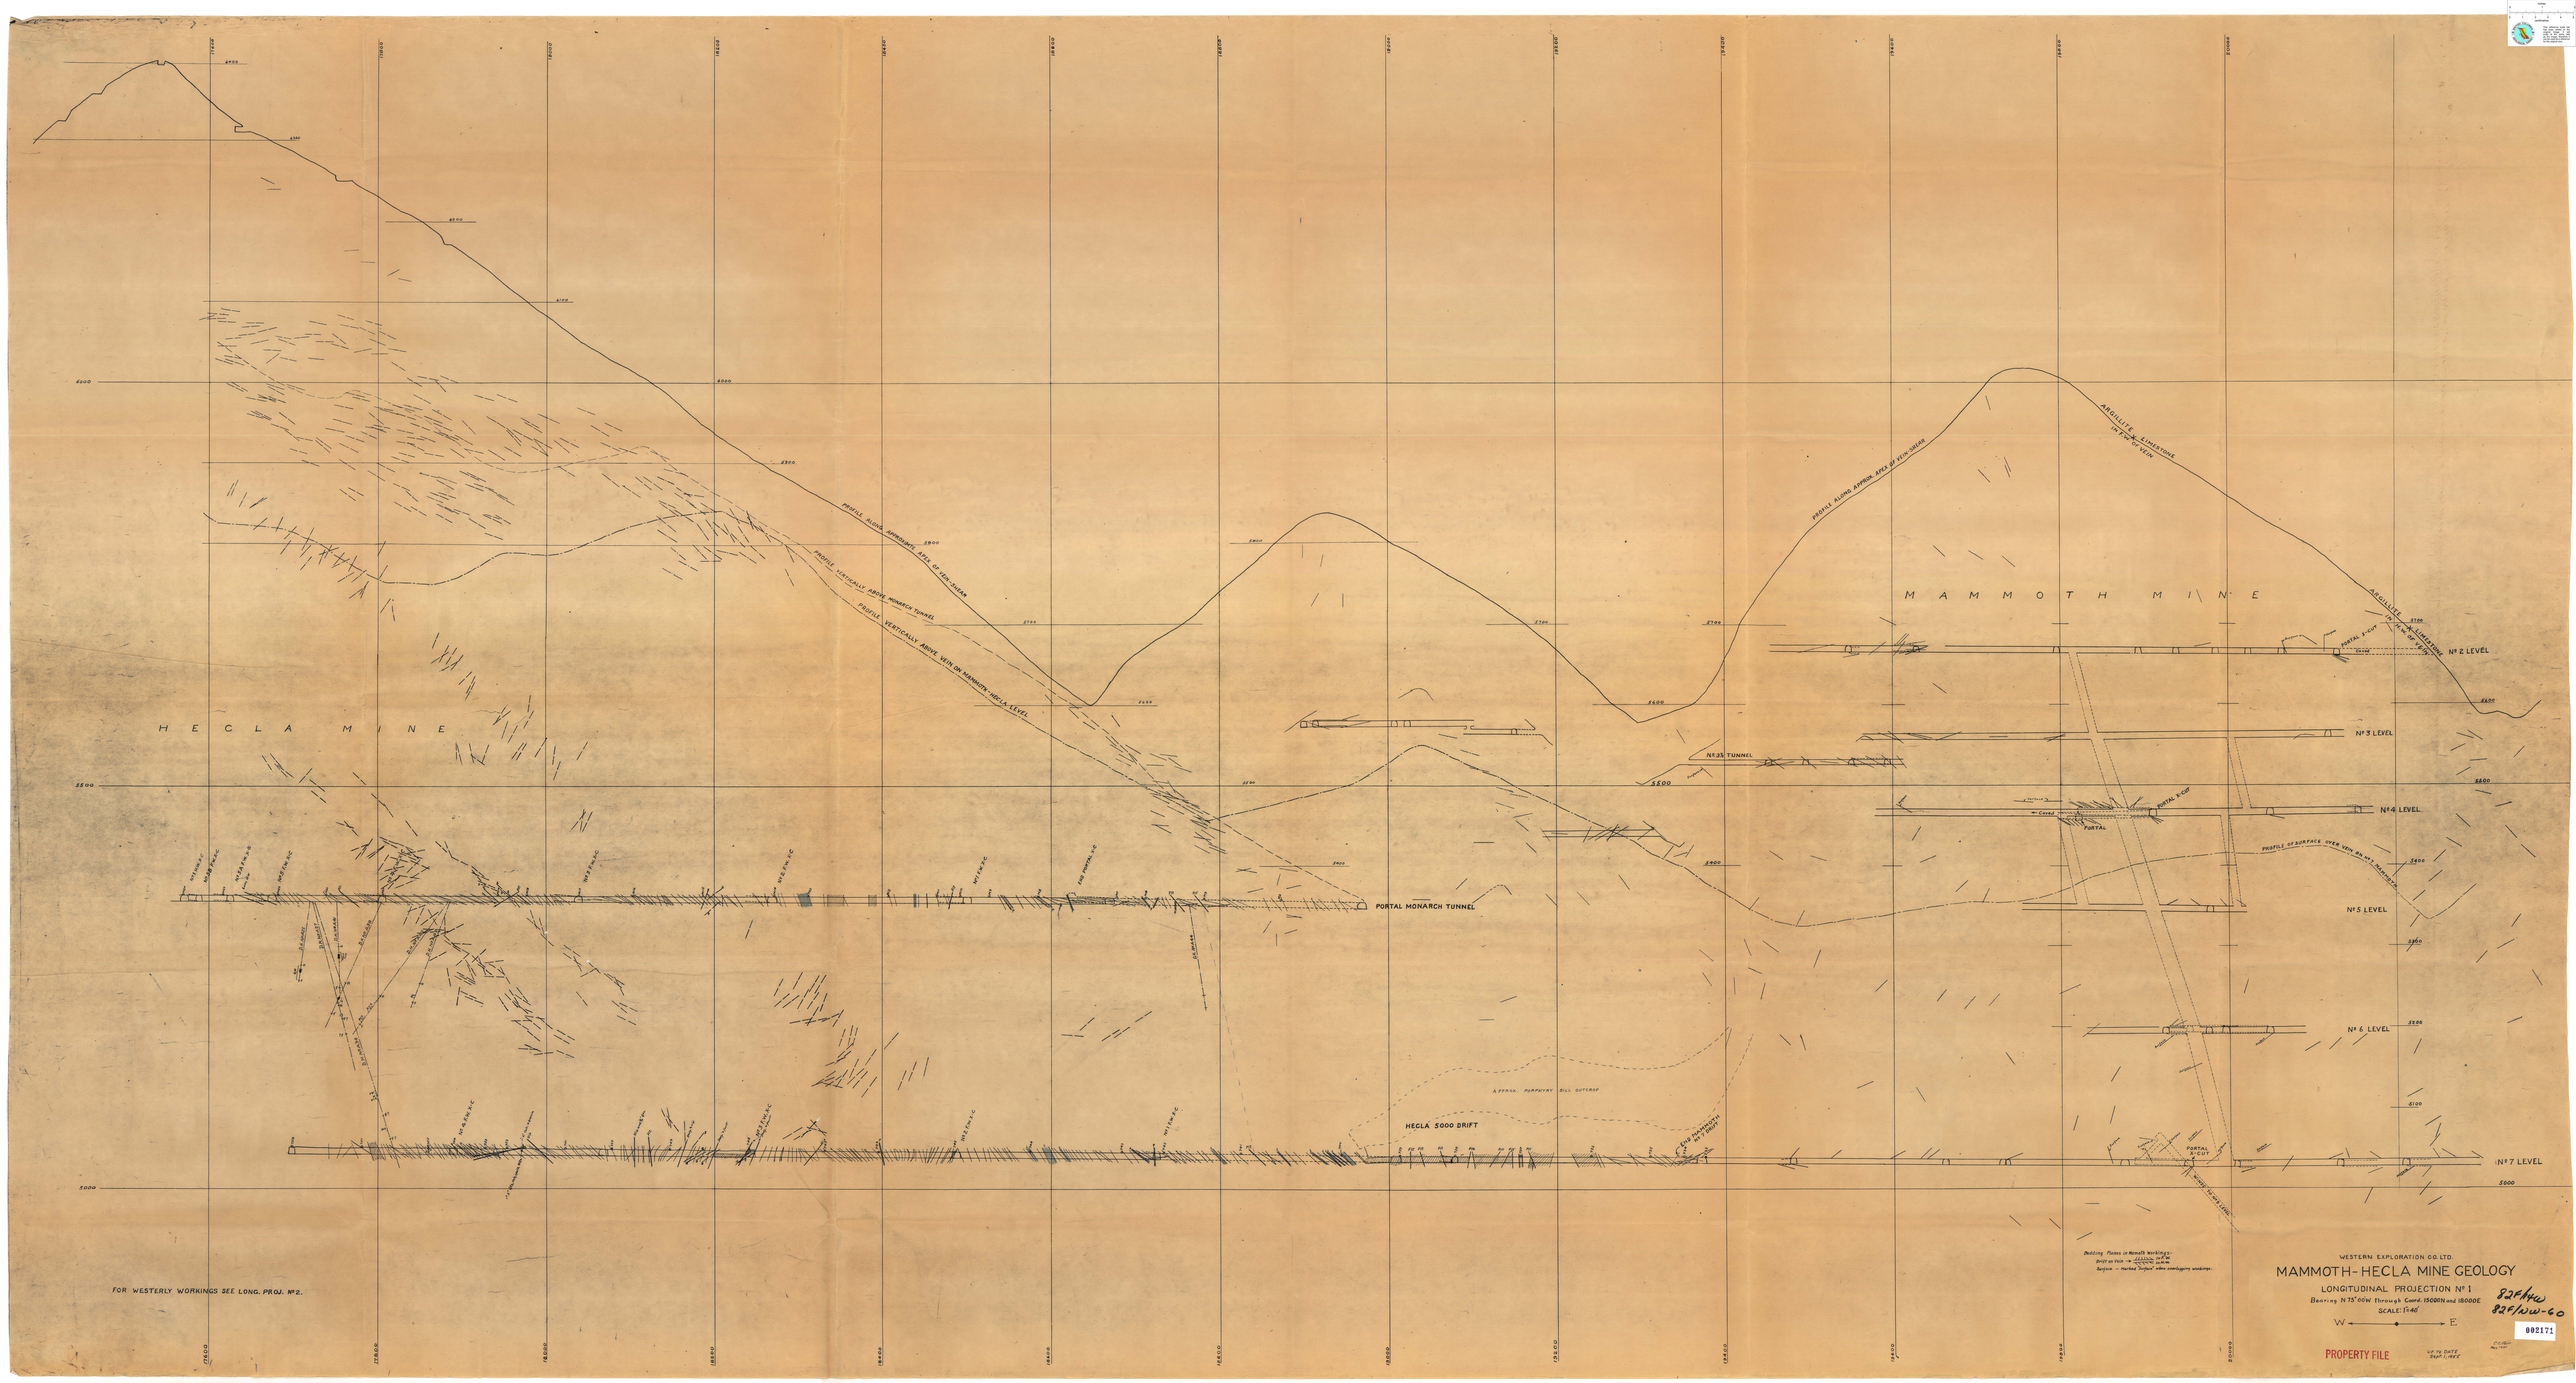
WESTERN EXPLORATION CO. LTD.
MAMMOTH-HECLA MINE GEOLOGY
LONGITUDINAL PROJECTION Nº 1
Bearing N 73°00W through Coord. 15000N and 18000E
SCALE: 1"=40'
W
E
HECLA MINE
MAMMOTH MINE
PROFILE ALONG DIPPING APEX OF VEIN-SHEAR
PROFILE VERTICALLY ABOVE MONARCH TUNNEL
PROFILE VERTICALLY ABOVE VEIN ON MAMMOTH-HECLA LEVEL
PROFILE ALONG APRON APEX OF VEIN-SHEAR
ARGILLITE & LIMESTONE
N 73°W VEIN
PORTAL MONARCH TUNNEL
HECLA 5000 DRIFT
APPROX. PERPDYAR. BILL OUTCROP
Nº 2 LEVEL
Nº 3 LEVEL
Nº 3½ TUNNEL
Nº 4 LEVEL
PORTAL
PORTAL A-CUT
PROFILE OF SURFACE OVER VEIN ON MAMMOTH
Nº 5 LEVEL
Nº 6 LEVEL
Nº 7 LEVEL
PORTAL B-CUT
FOR WESTERLY WORKINGS SEE LONG. PROJ. Nº 2.
Bedding Planes in Mamoth Workings.
Drift on Vein
Raises = Marked "Raises" where overlapping workings.
82F/4W
82F/NW-60
002171
PROPERTY FILE