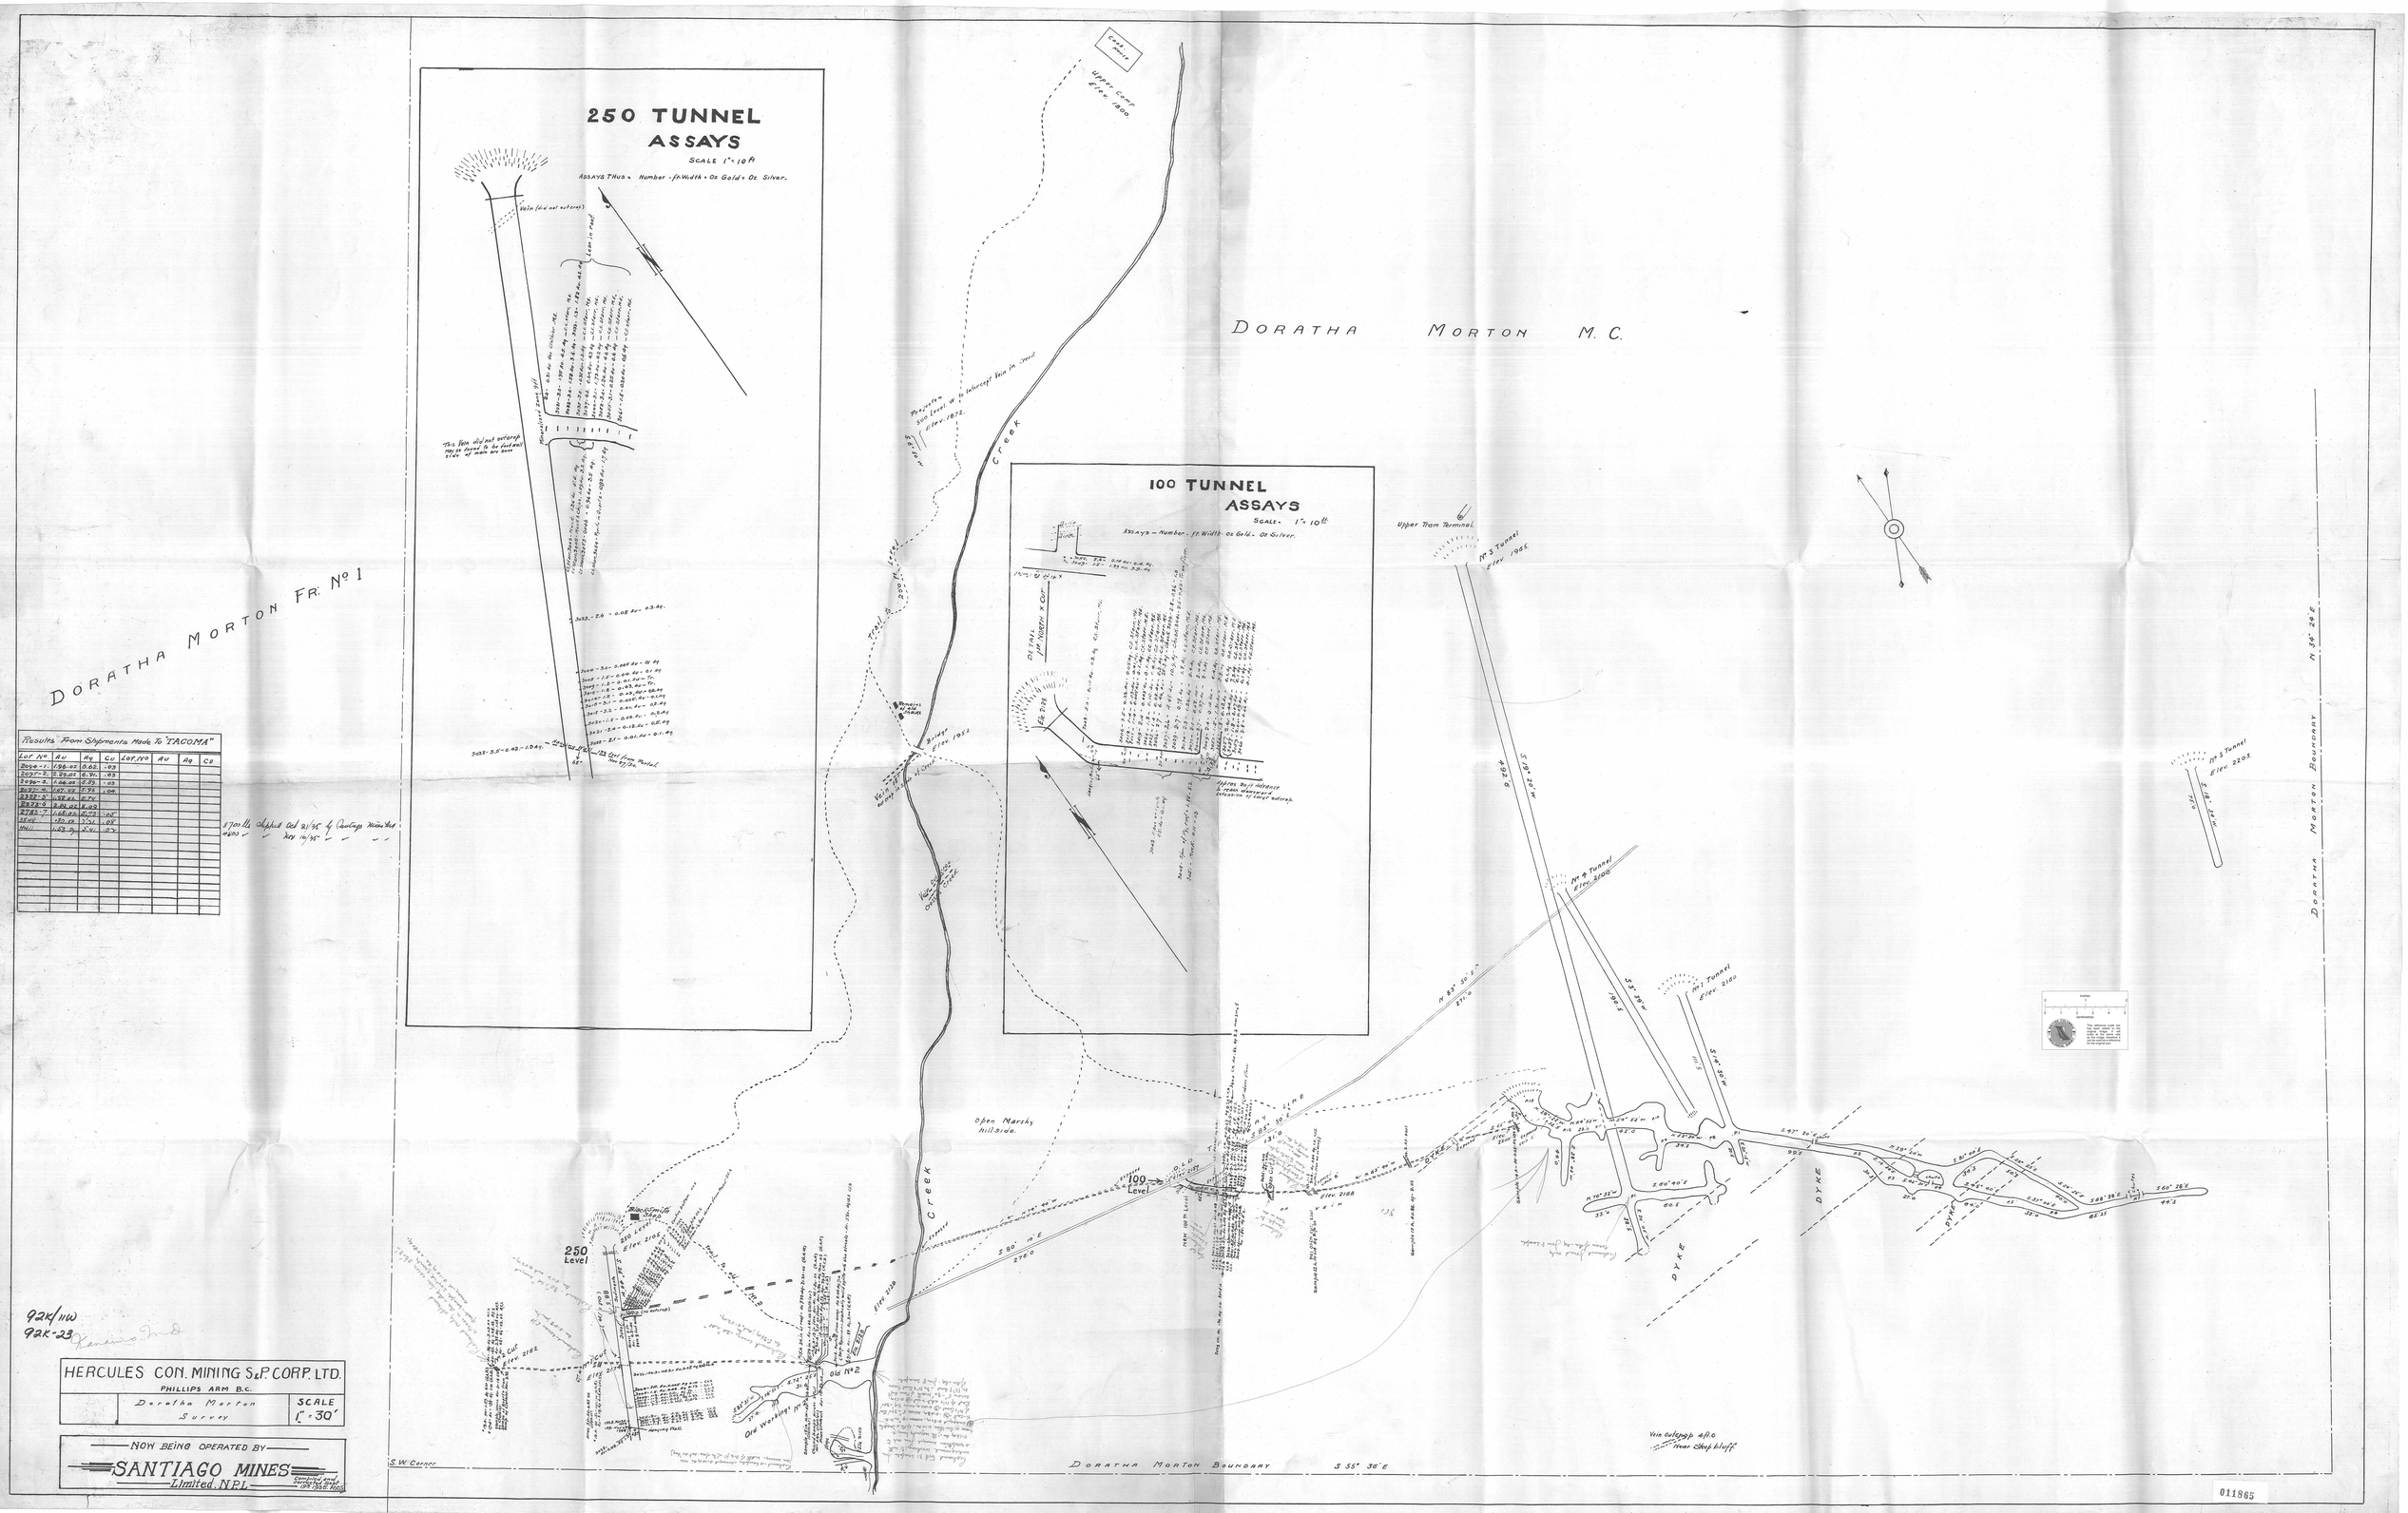
250 TUNNEL
ASSAYS
SCALE 1" = 10 ft
ASSAYS THUS = Number - ft. Width - Oz Gold - Oz Silver.
100 TUNNEL
ASSAYS
SCALE 1" = 10 ft
ASSAYS - Number - ft. Width - Oz Gold - Oz Silver.
DORATHA MORTON M.C.
DORATHA MORTON FR. No 1
DORATHA MORTON BOUNDARY
Upper Tram Terminal
No 3 Tunnel Elev. 1965
No 4 Tunnel Elev. 2100
No 1 Tunnel Elev. 2160
No 5 Tunnel Elev. 2205
Open Marshy hillside
Creek
250 Level
100 Level
Old No 2
DYKE
S.W. Corner
DORATHA MORTON BOUNDARY S 55° 30' E
Vein outcrop 4 ft. 0
Near Sheep bluff
Results From Shipments Made To "TACOMA"
Lot No | Au | Ag | Cu | Lot No | Au | Ag | Cu
2094-1. | 1.96 oz | 6.62 | .03
2095-2. | 2.29 oz | 6.91 | .03
2096-3. | 1.66 oz | 5.59 | .03
2097-4. | 1.67 oz | 5.93 | .04
2098-5. | 1.55 oz | 6.74
2099-6. | 2.02 oz | 8.00
2783-7. | 1.68 oz | 5.73 | .05
2845 | .70 oz | 3.31 | .08
4411 | 1.53 oz | 5.41 | .04
8700 lbs shipped Oct 21/35 by Cantiago Mines Ltd
4800 " " Nov 16/35 " " "
92K/11W
92K-23
HERCULES CON. MINING S&P. CORP. LTD.
PHILLIPS ARM B.C.
Doratha Morton Survey
SCALE 1" = 30'
NOW BEING OPERATED BY
SANTIAGO MINES
Limited. N.P.L.
011865