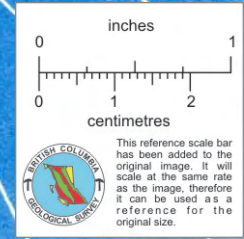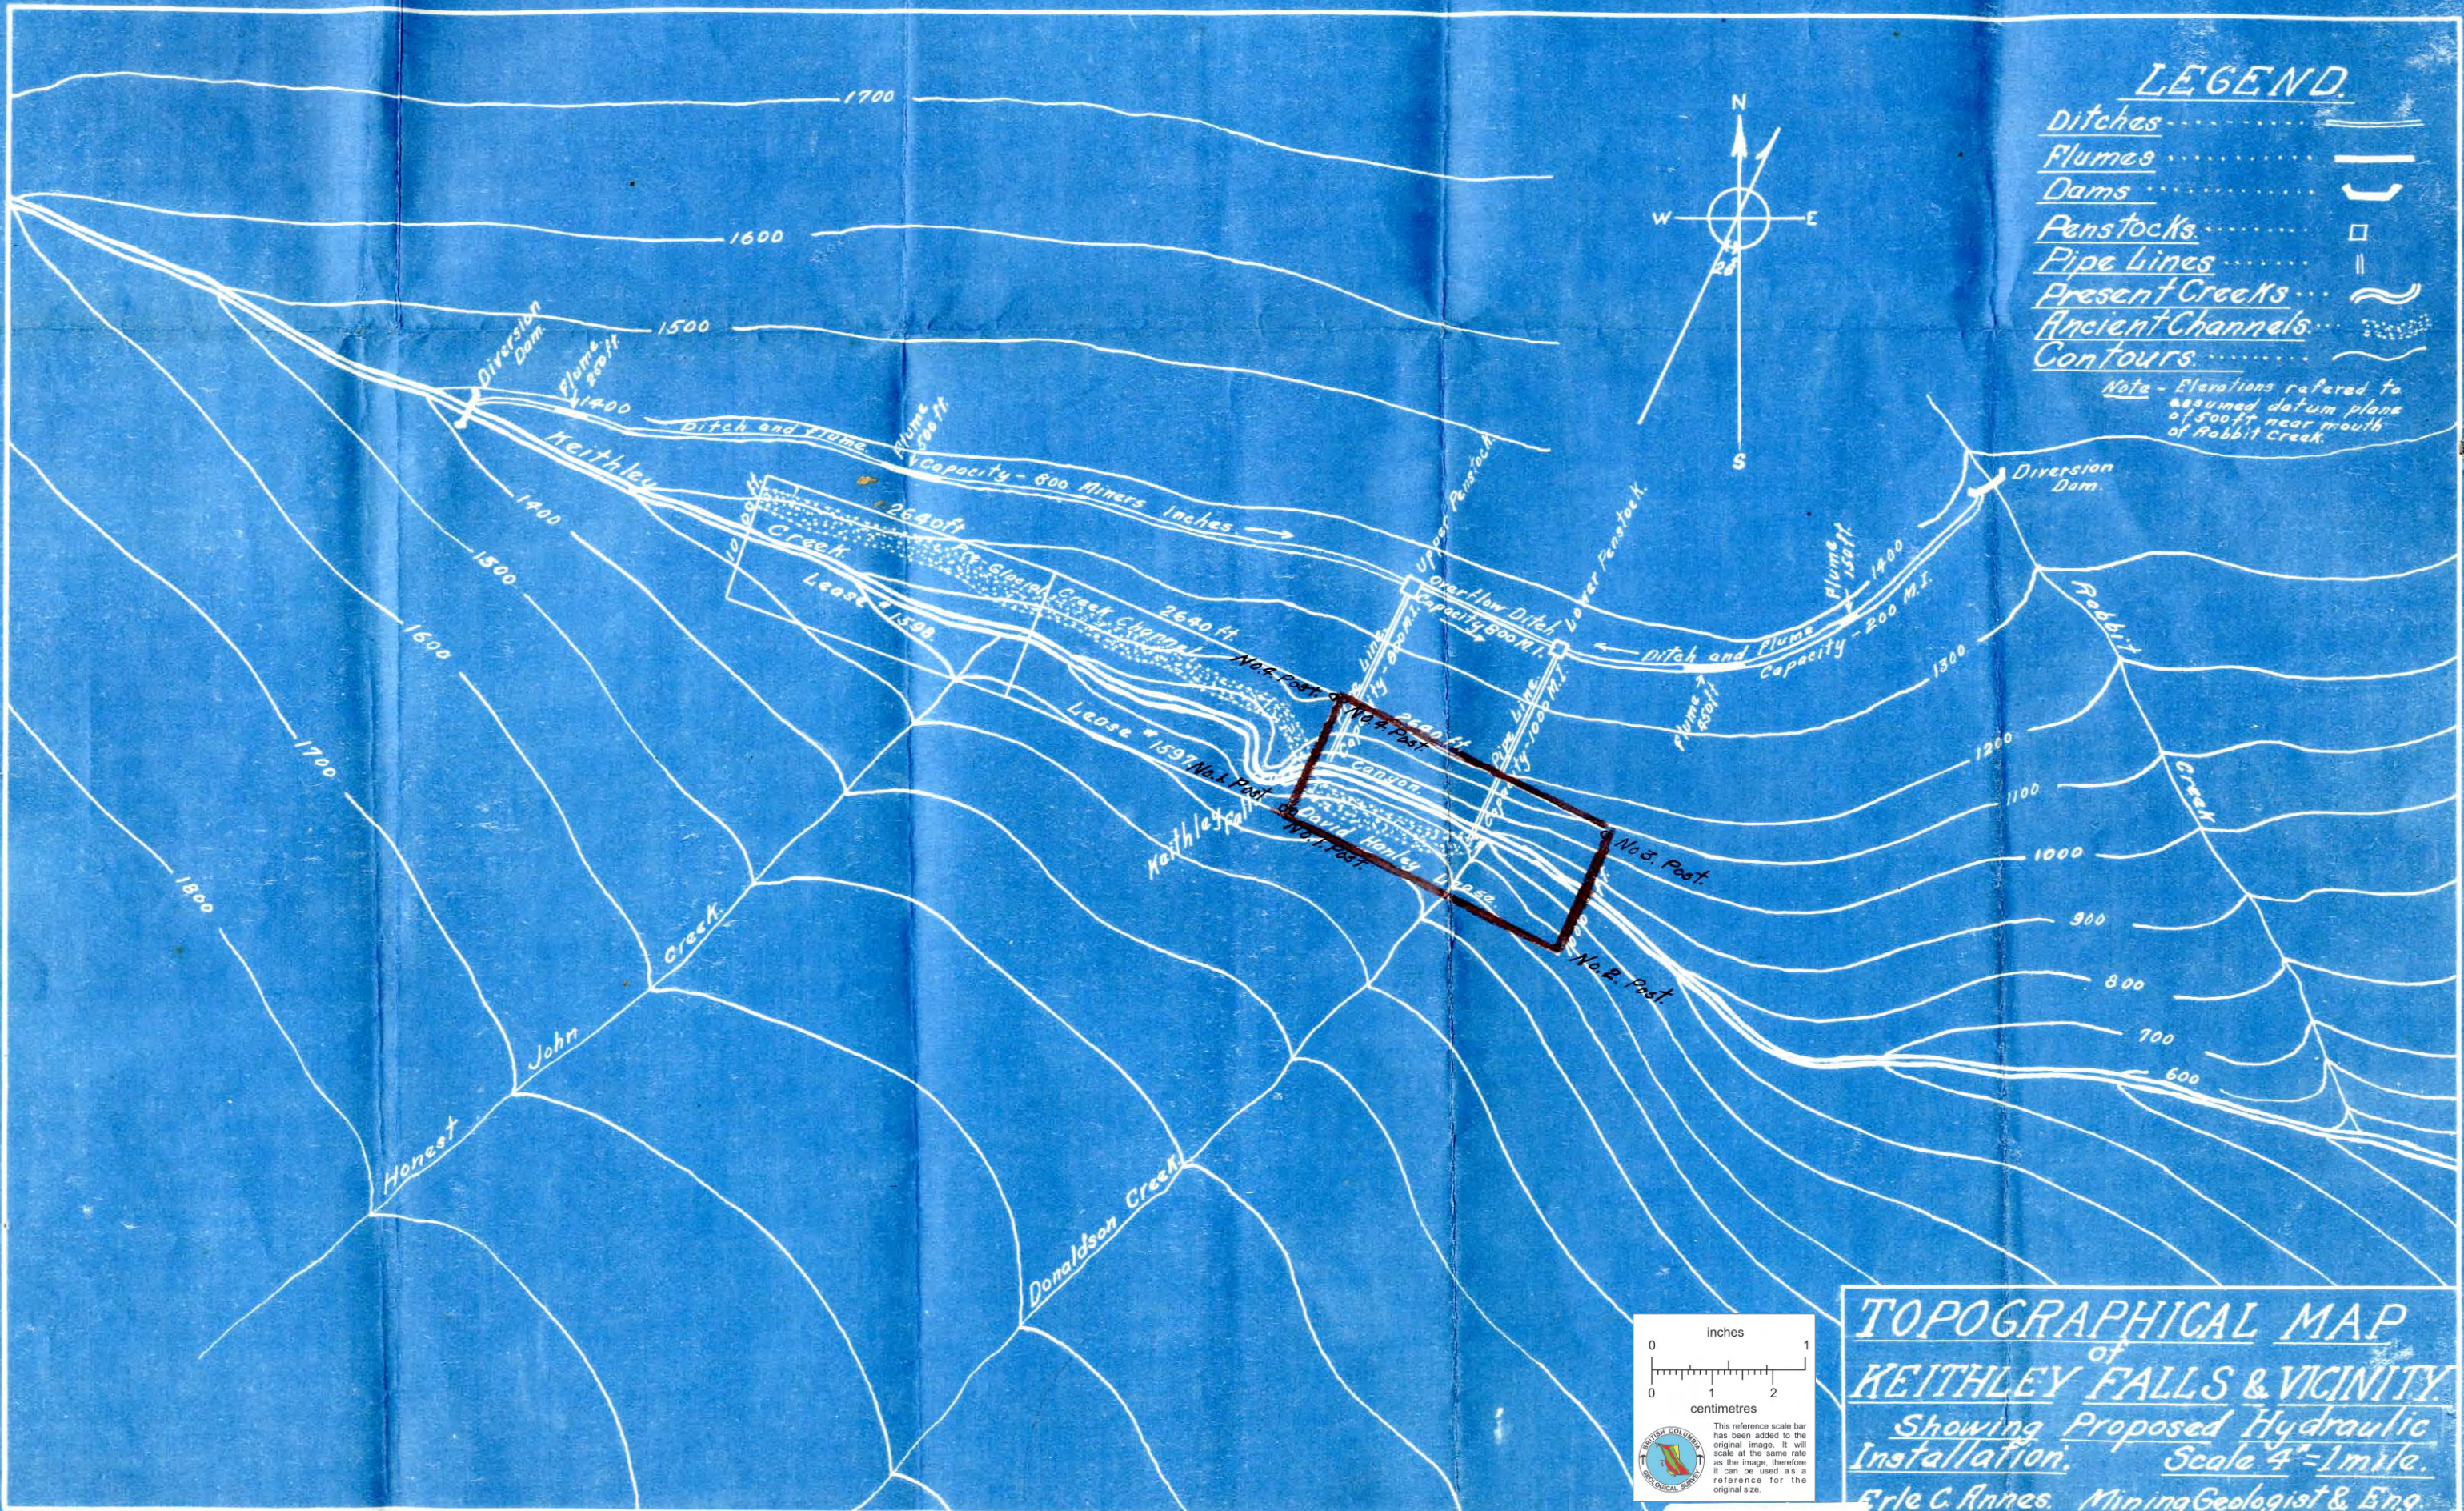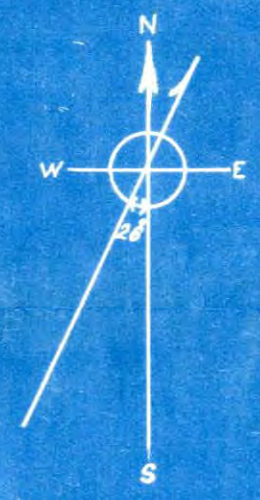LEGEND
Ditches ....
Flumes ....
Dams ....
Penstocks ....
Pipe Lines ......
Present Creeks ...
Ancient Channels ..
Contours ....

Note - Elevations refered to
assumed datum plane
of 500 ft near mouth
of Rabbit Creek.

N
W   E
S

1700
1600
1500
1400

Diversion Dam
Flume 800 ft
Flume 1400 ft
Ditch and Flume
Keithley
Creek
Capacity - 800 Miners Inches
2620 ft
Lease "159"
Ancient Creek Channel
2640 M.

Overflow Ditch
Capacity 800 M.I.
Upper Penstock
Lower Penstock
Ditch and Flume
Capacity - 200 M.I.
Flume 450 ft
Flume 1350 ft
Diversion Dam
1400
1300
1200
1100
1000
900
800
700
600

No.6 Post
No.4 Post
No.5 Post
2660 ft
Canyon
Pipe Line
Capacity 700 M.I.
No.3 Post
No.2 Post
Lease "159"
Keithley
David Henley Lease
No.1 Post

Rabbit Creek

1800
1700
1600
1500
1400

John Creek
Honest Creek
Donaldson Creek

inches
0   1
0   1   2
centimetres

TOPOGRAPHICAL MAP
of
KEITHLEY FALLS & VICINITY
Showing Proposed Hydraulic
Installation.   Scale 4"=1mile.
Erle C. Rnnes. Mining Geologist & Eng.

93A 004

PROPERTY FILE