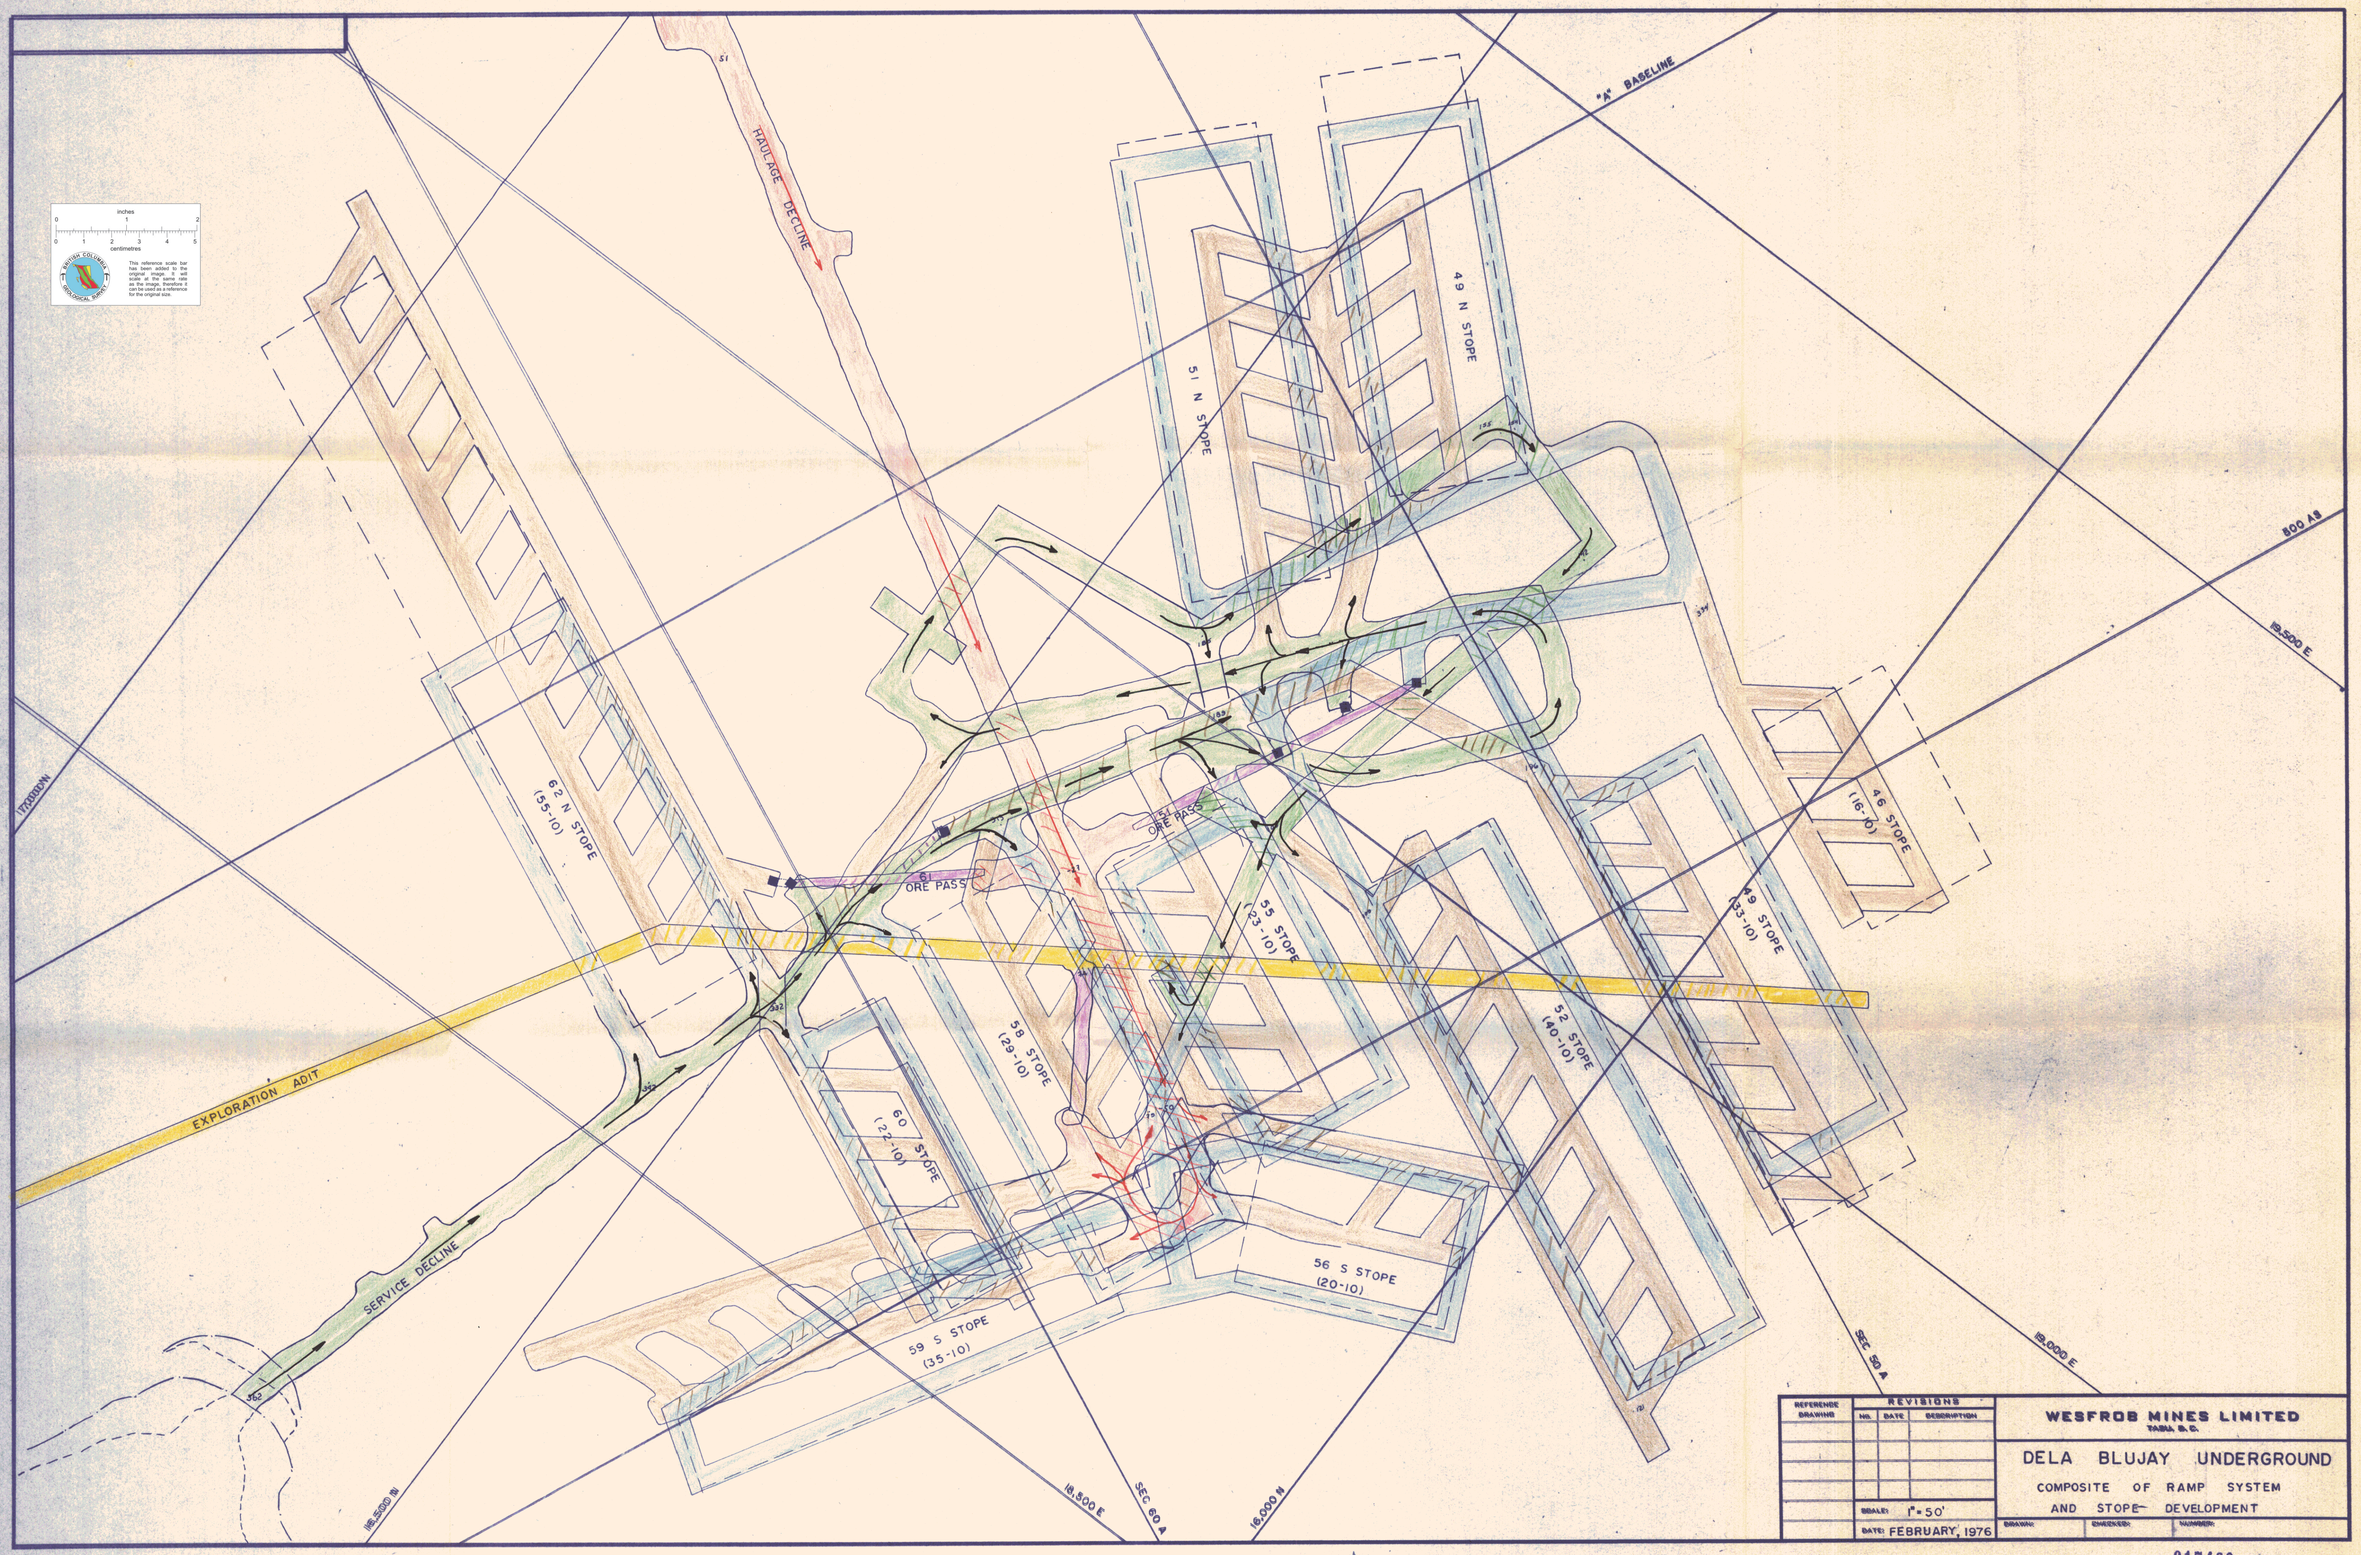

inches
0 1 2
0 1 2 3 4 5
centimetres
This reference scale bar has been added to the original image. It will scale at the same rate as the image, therefore it can be used as a reference for the original size.
"A" BASELINE
HAULAGE DECLINE
51 N STOPE
49 N STOPE
62 N STOPE (55-10)
61 ORE PASS
51 ORE PASS
55 STOPE (23-10)
58 STOPE (29-10)
60 STOPE (22-10)
52 STOPE (40-10)
49 STOPE (33-10)
46 STOPE (16-10)
56 S STOPE (20-10)
59 S STOPE (35-10)
EXPLORATION ADIT
SERVICE DECLINE
800 AS
19,500 E
19,000 E
SEC 50 A
SEC 60 A
18,500 E
16,000 N
16,500 N
17,000 N
REFERENCE DRAWING
REVISIONS
NO. DATE DESCRIPTION
SCALE: 1" = 50'
DATE: FEBRUARY, 1976
WESFROB MINES LIMITED
TAHTSA, B.C.
DELA BLUJAY UNDERGROUND
COMPOSITE OF RAMP SYSTEM
AND STOPE DEVELOPMENT
DRAWN:
CHECKED:
NUMBER:

017466