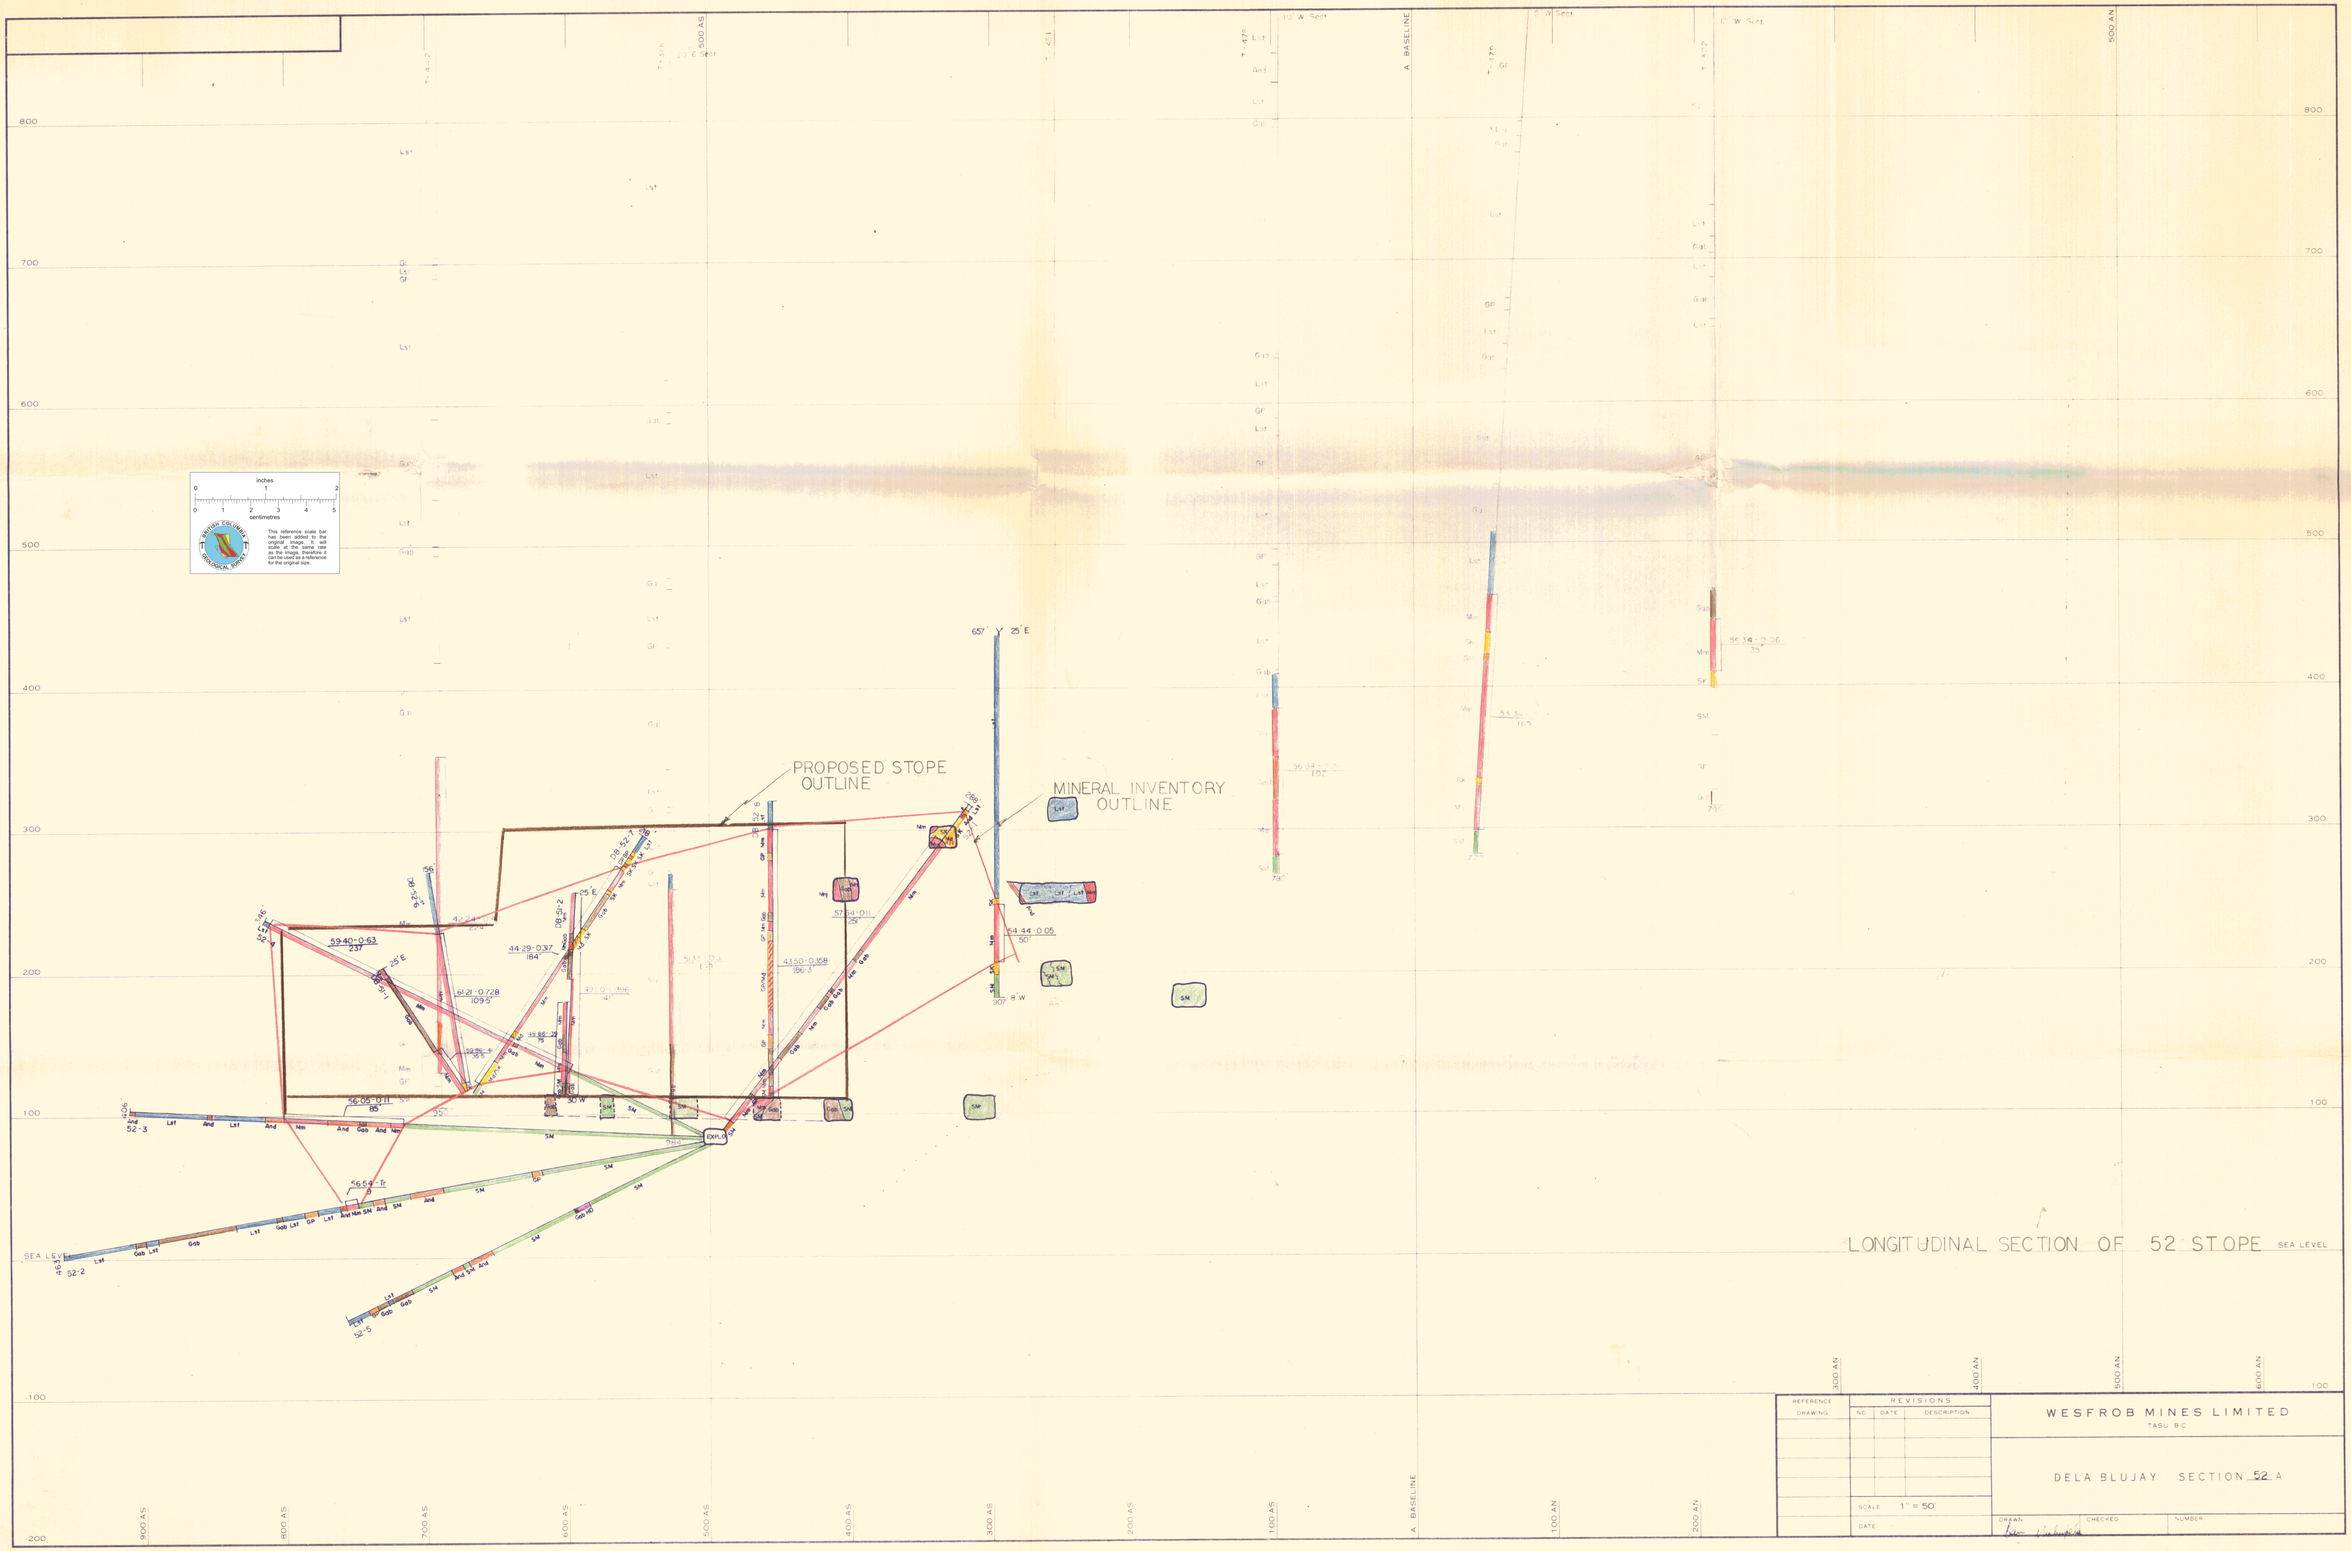

LONGITUDINAL SECTION OF 52 STOPE SEA LEVEL

REFERENCE DRAWING	REVISIONS NO.	DATE	DESCRIPTION
	SCALE 1" = 50'		
	DATE		

WESFROB MINES LIMITED
TASU B.C.

DELA BLUJAY SECTION 52 A

DRAWN | CHECKED | NUMBER

017471

BCIL 6288 WML