UNION MINE
SECTION LOOKING WEST

SCALE 1 in - 20 FT.

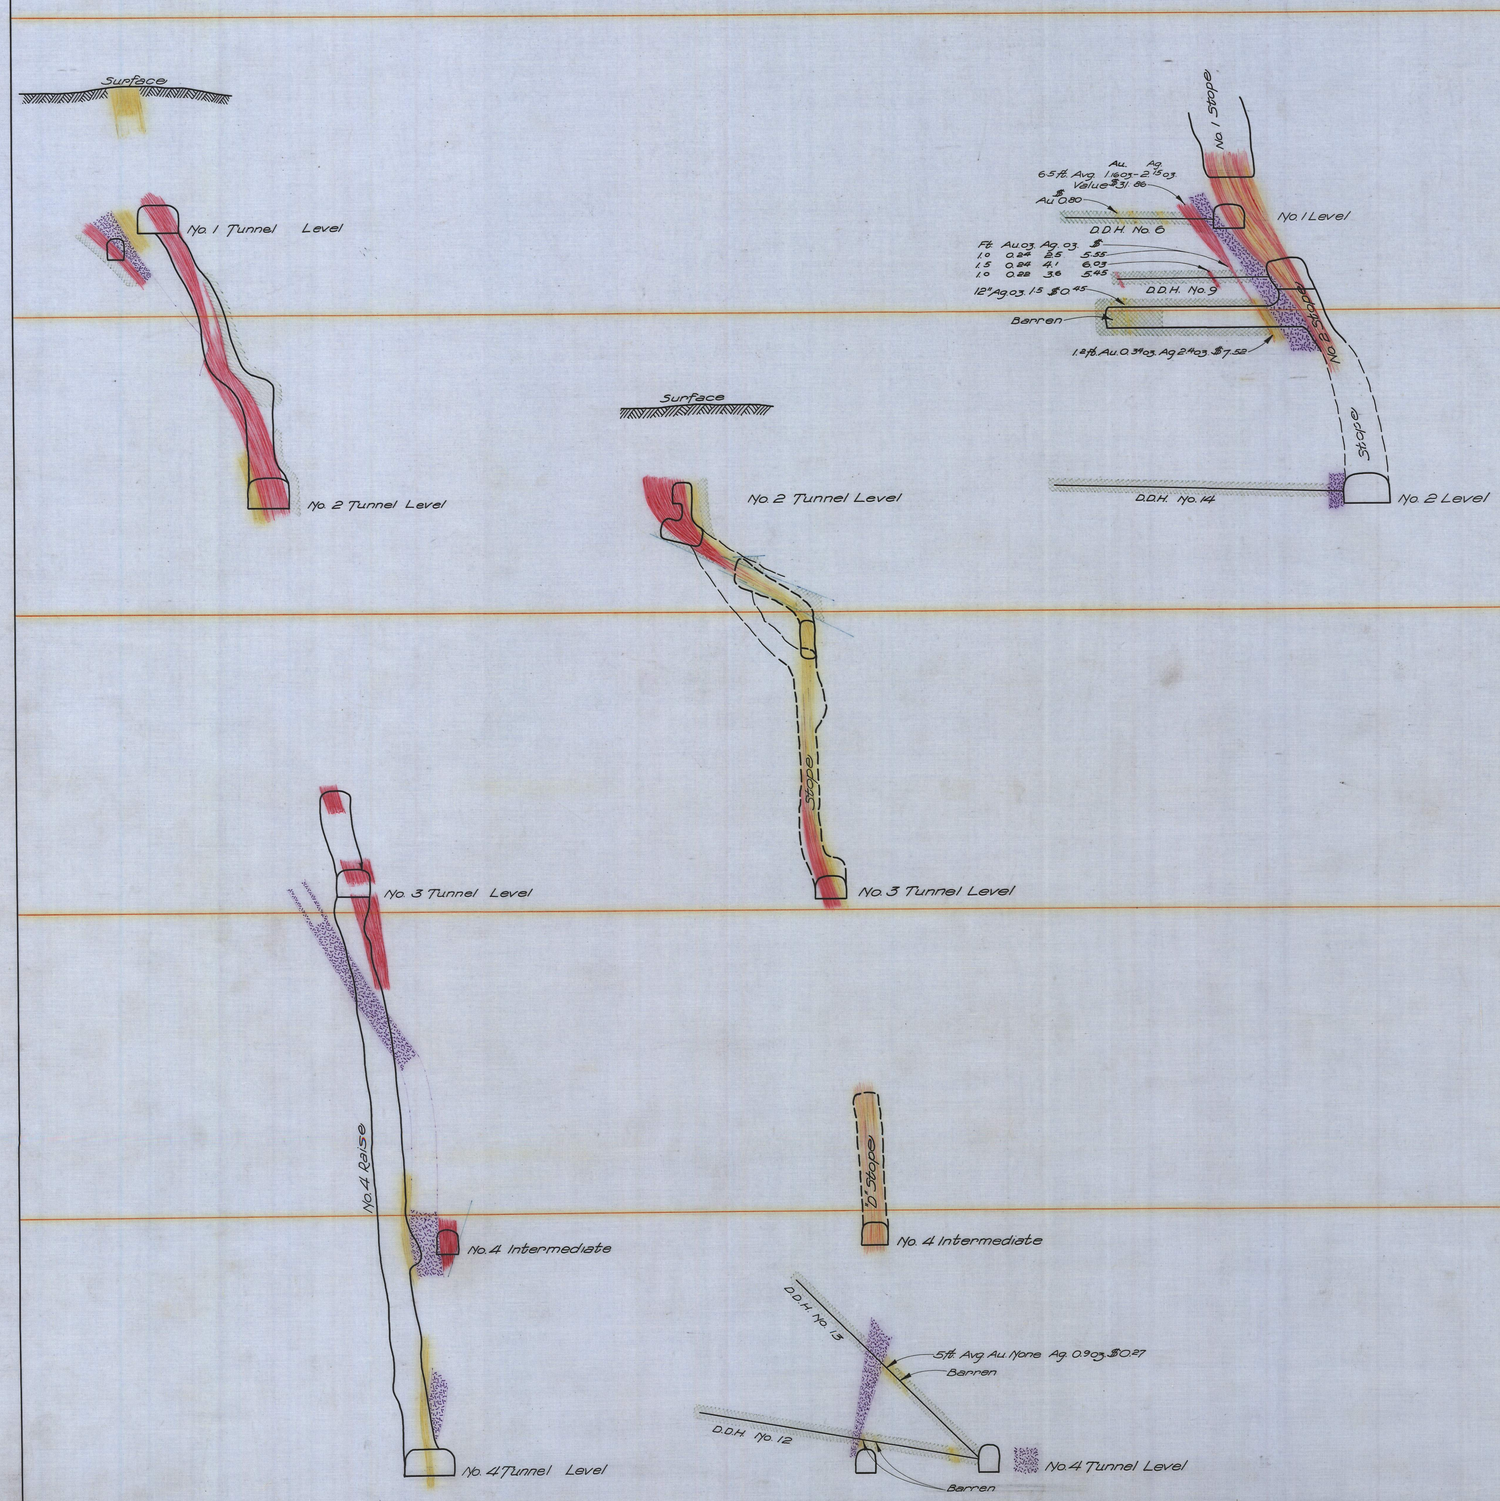

021061

FILE Z-16-b