UNION MINE SECTIONS

Scale 1 inch = 50 ft.

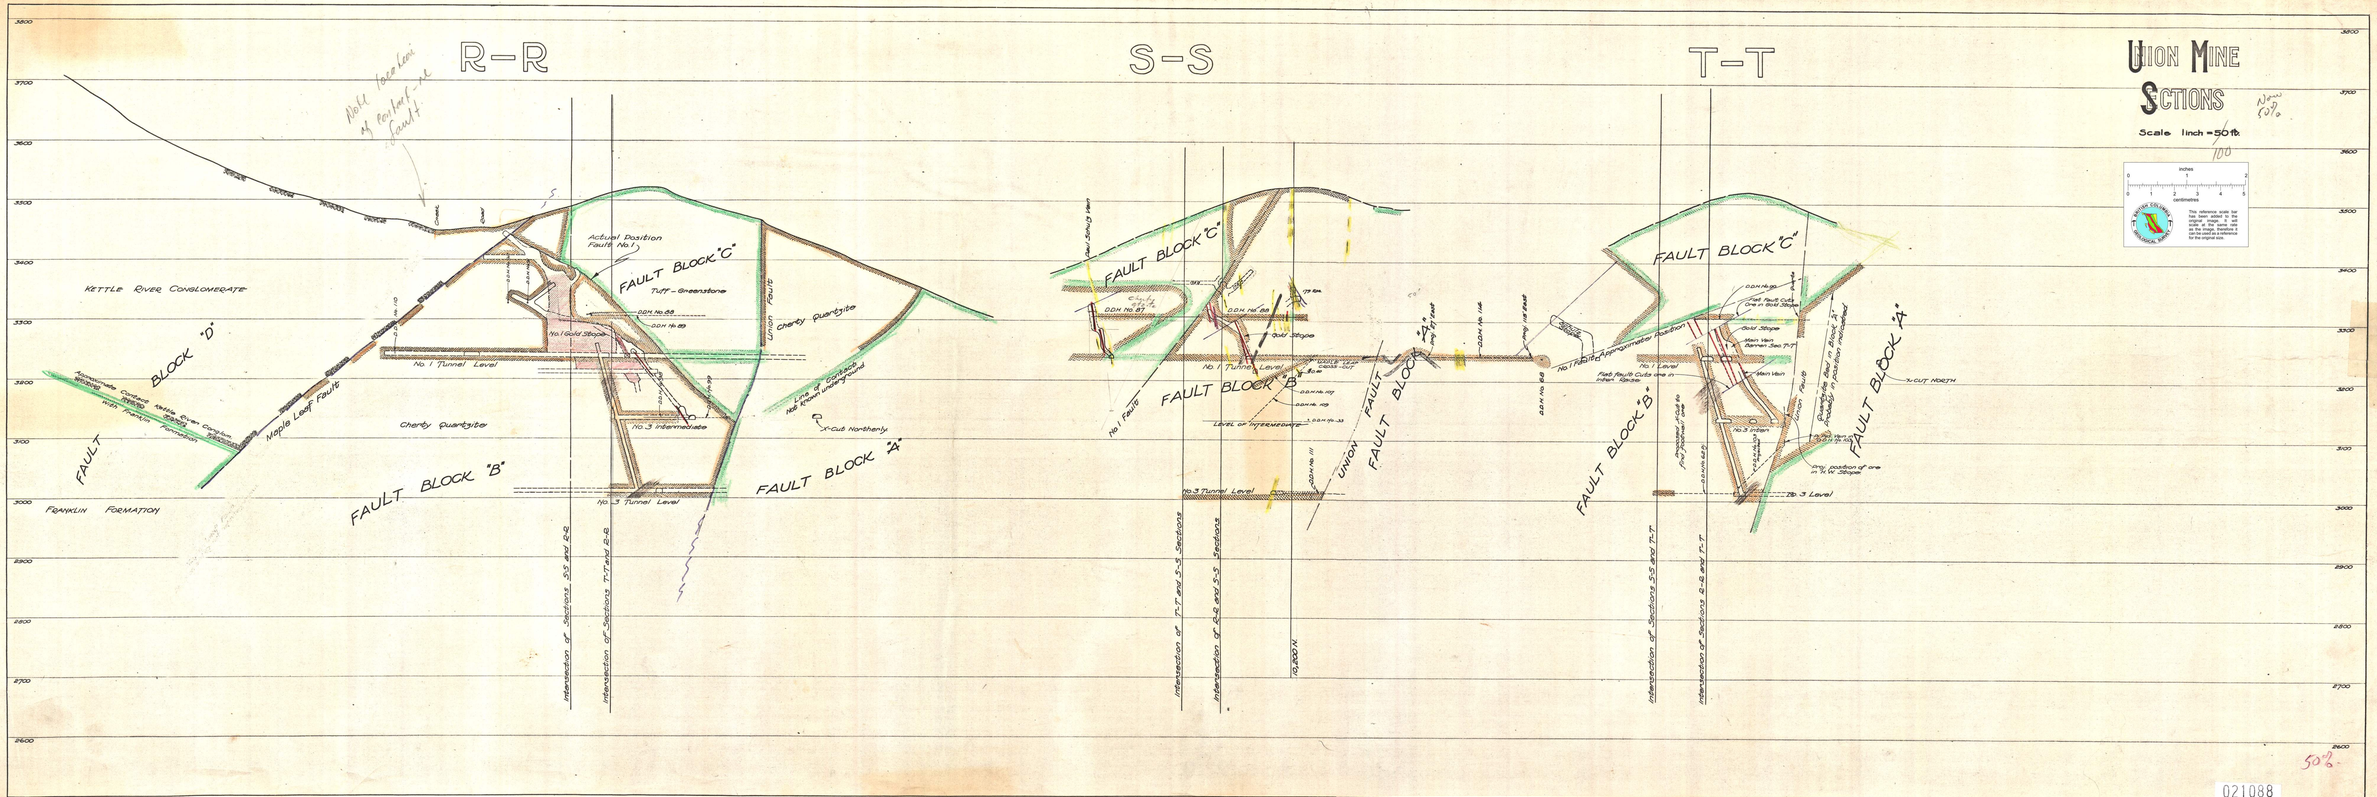

021088

FILE Z-16-b