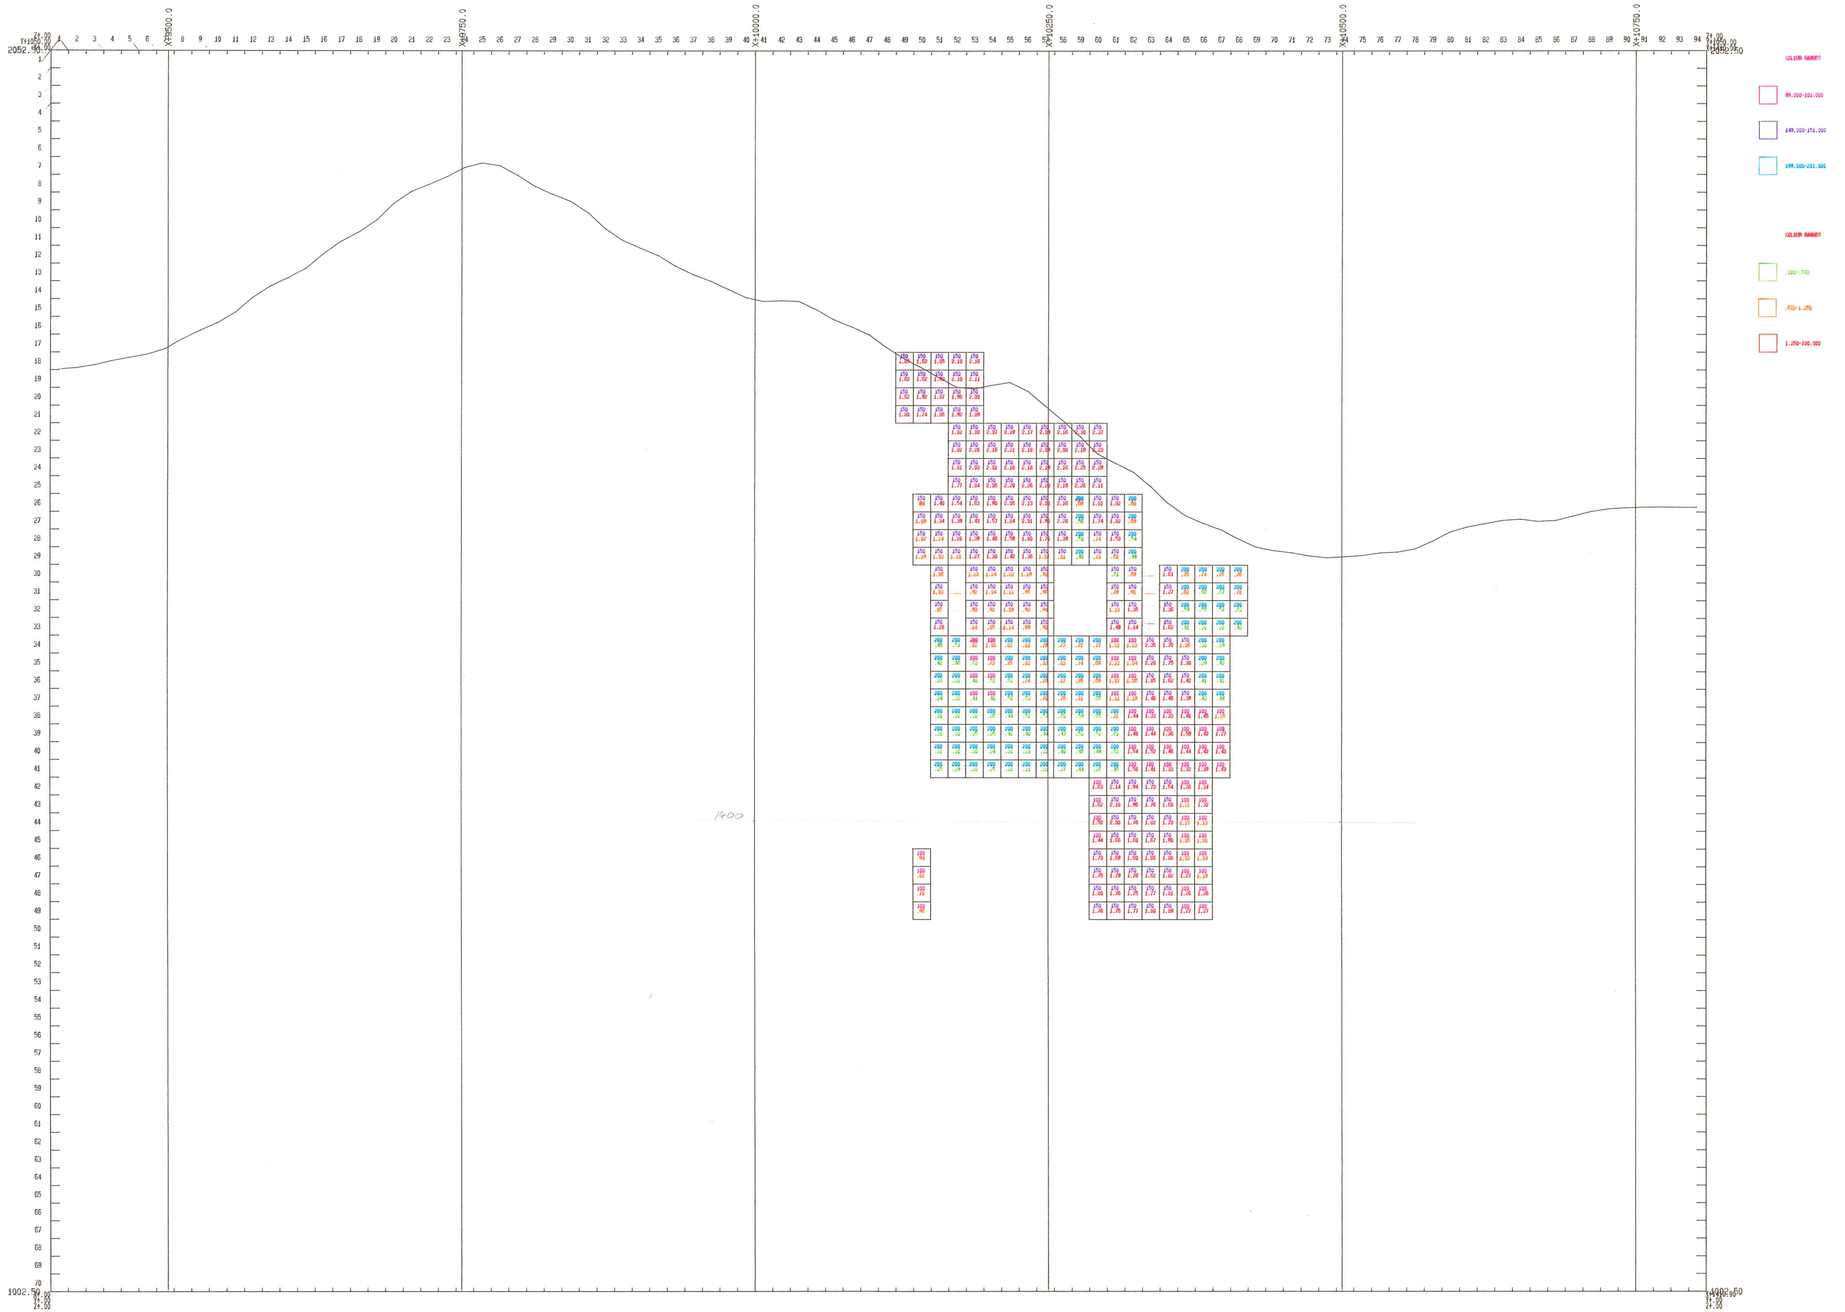

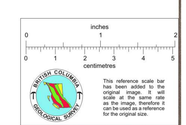

QUICK-PLOT GEMCOM Services Inc.	DATE = 09-29-89 TIME = 14:13:25	S.A.K. (BC) INC. VANCOUVER OFFICE	WINDY CRAGGY PROJECT - PHASE III SECTION 10,450 NORTH (ROW 37) ROCK CODES & Cu GRADES (%) WITH ORIGINAL TOPOGRAPHY
HORIZONTAL SCALE = 1 : 2500		VERTICAL SCALE = 1 : 2500	

021270