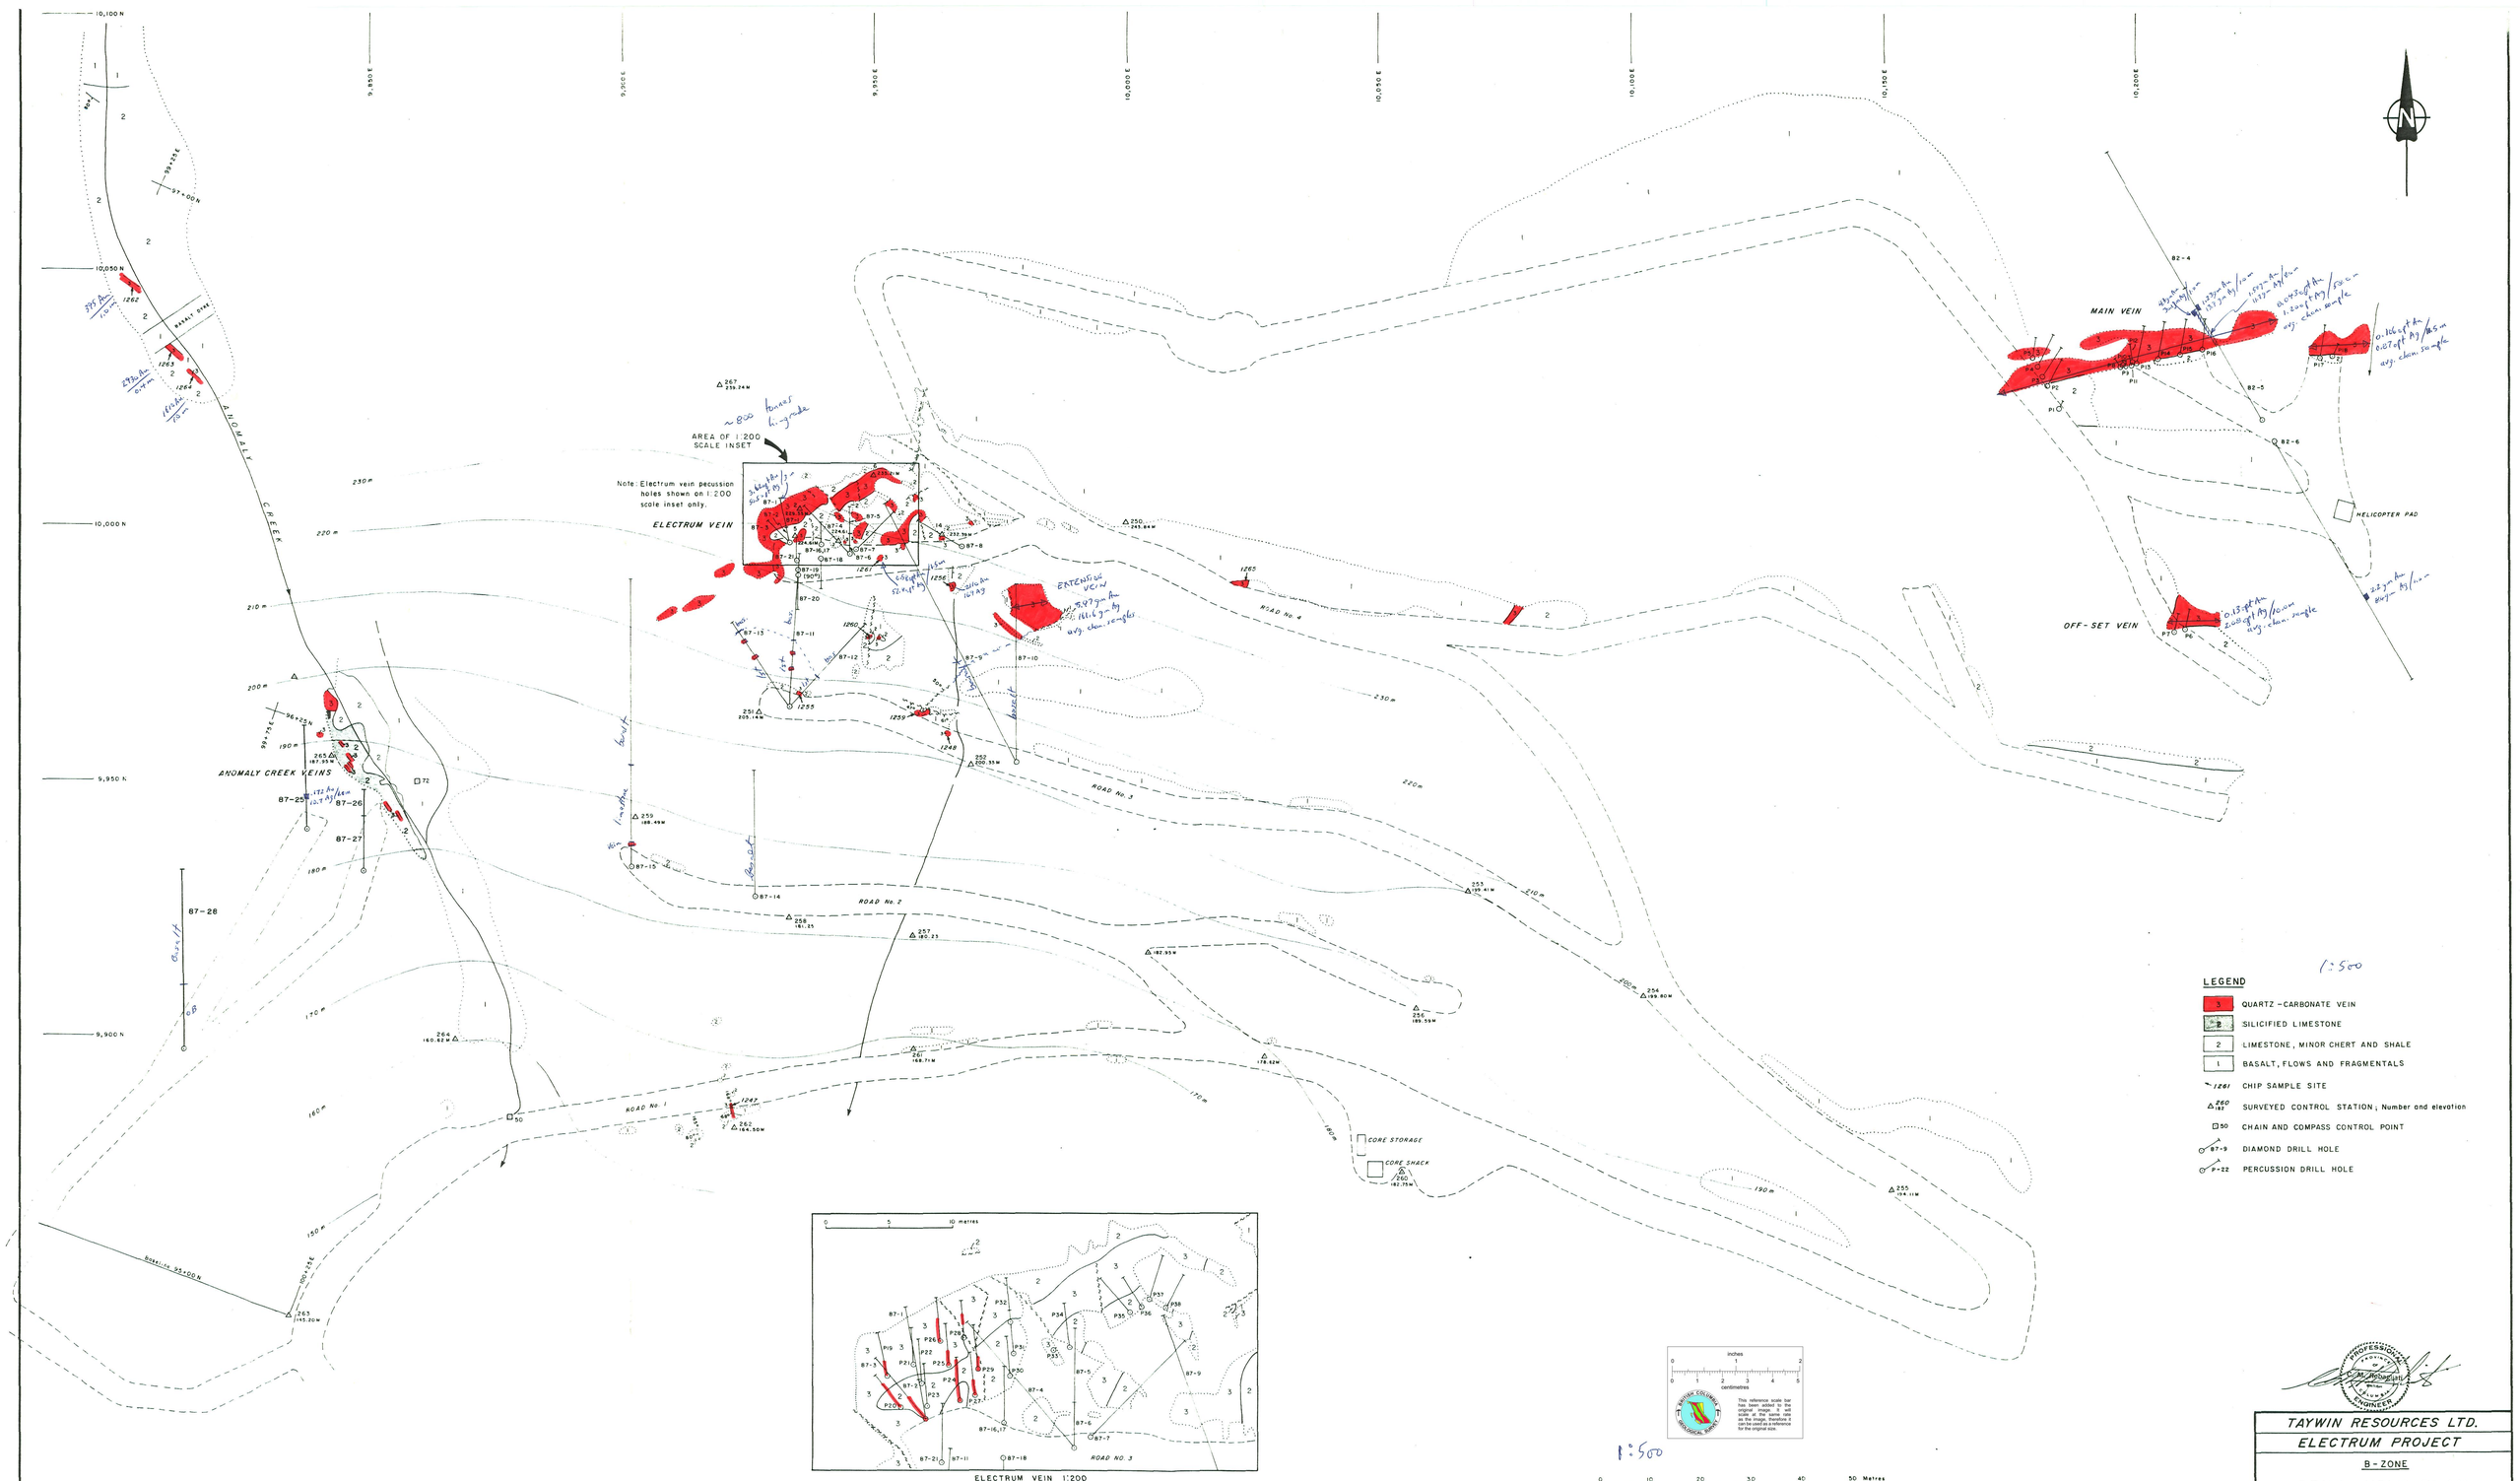
ANOMALY CREEK
ANOMALY CREEK VEINS
BASALT DYKE
AREA OF 1:200 SCALE INSET
Note: Electrum vein pecussion holes shown on 1:200 scale inset only.
ELECTRUM VEIN
EXTENSION VEIN
ROAD No. 1
ROAD No. 2
ROAD No. 3
ROAD No. 4
MAIN VEIN
OFF-SET VEIN
HELICOPTER PAD
CORE STORAGE
CORE SHACK
Baseline 95+00 N
LEGEND
QUARTZ-CARBONATE VEIN
SILICIFIED LIMESTONE
LIMESTONE, MINOR CHERT AND SHALE
BASALT, FLOWS AND FRAGMENTALS
CHIP SAMPLE SITE
SURVEYED CONTROL STATION; Number and elevation
CHAIN AND COMPASS CONTROL POINT
DIAMOND DRILL HOLE
PERCUSSION DRILL HOLE
ELECTRUM VEIN 1:200
1:500
TAYWIN RESOURCES LTD.
ELECTRUM PROJECT
B-ZONE
DRILL HOLE PLAN
REVISED DEC 87
Apr., 87 Scale: 1:500
Figure 4

521351