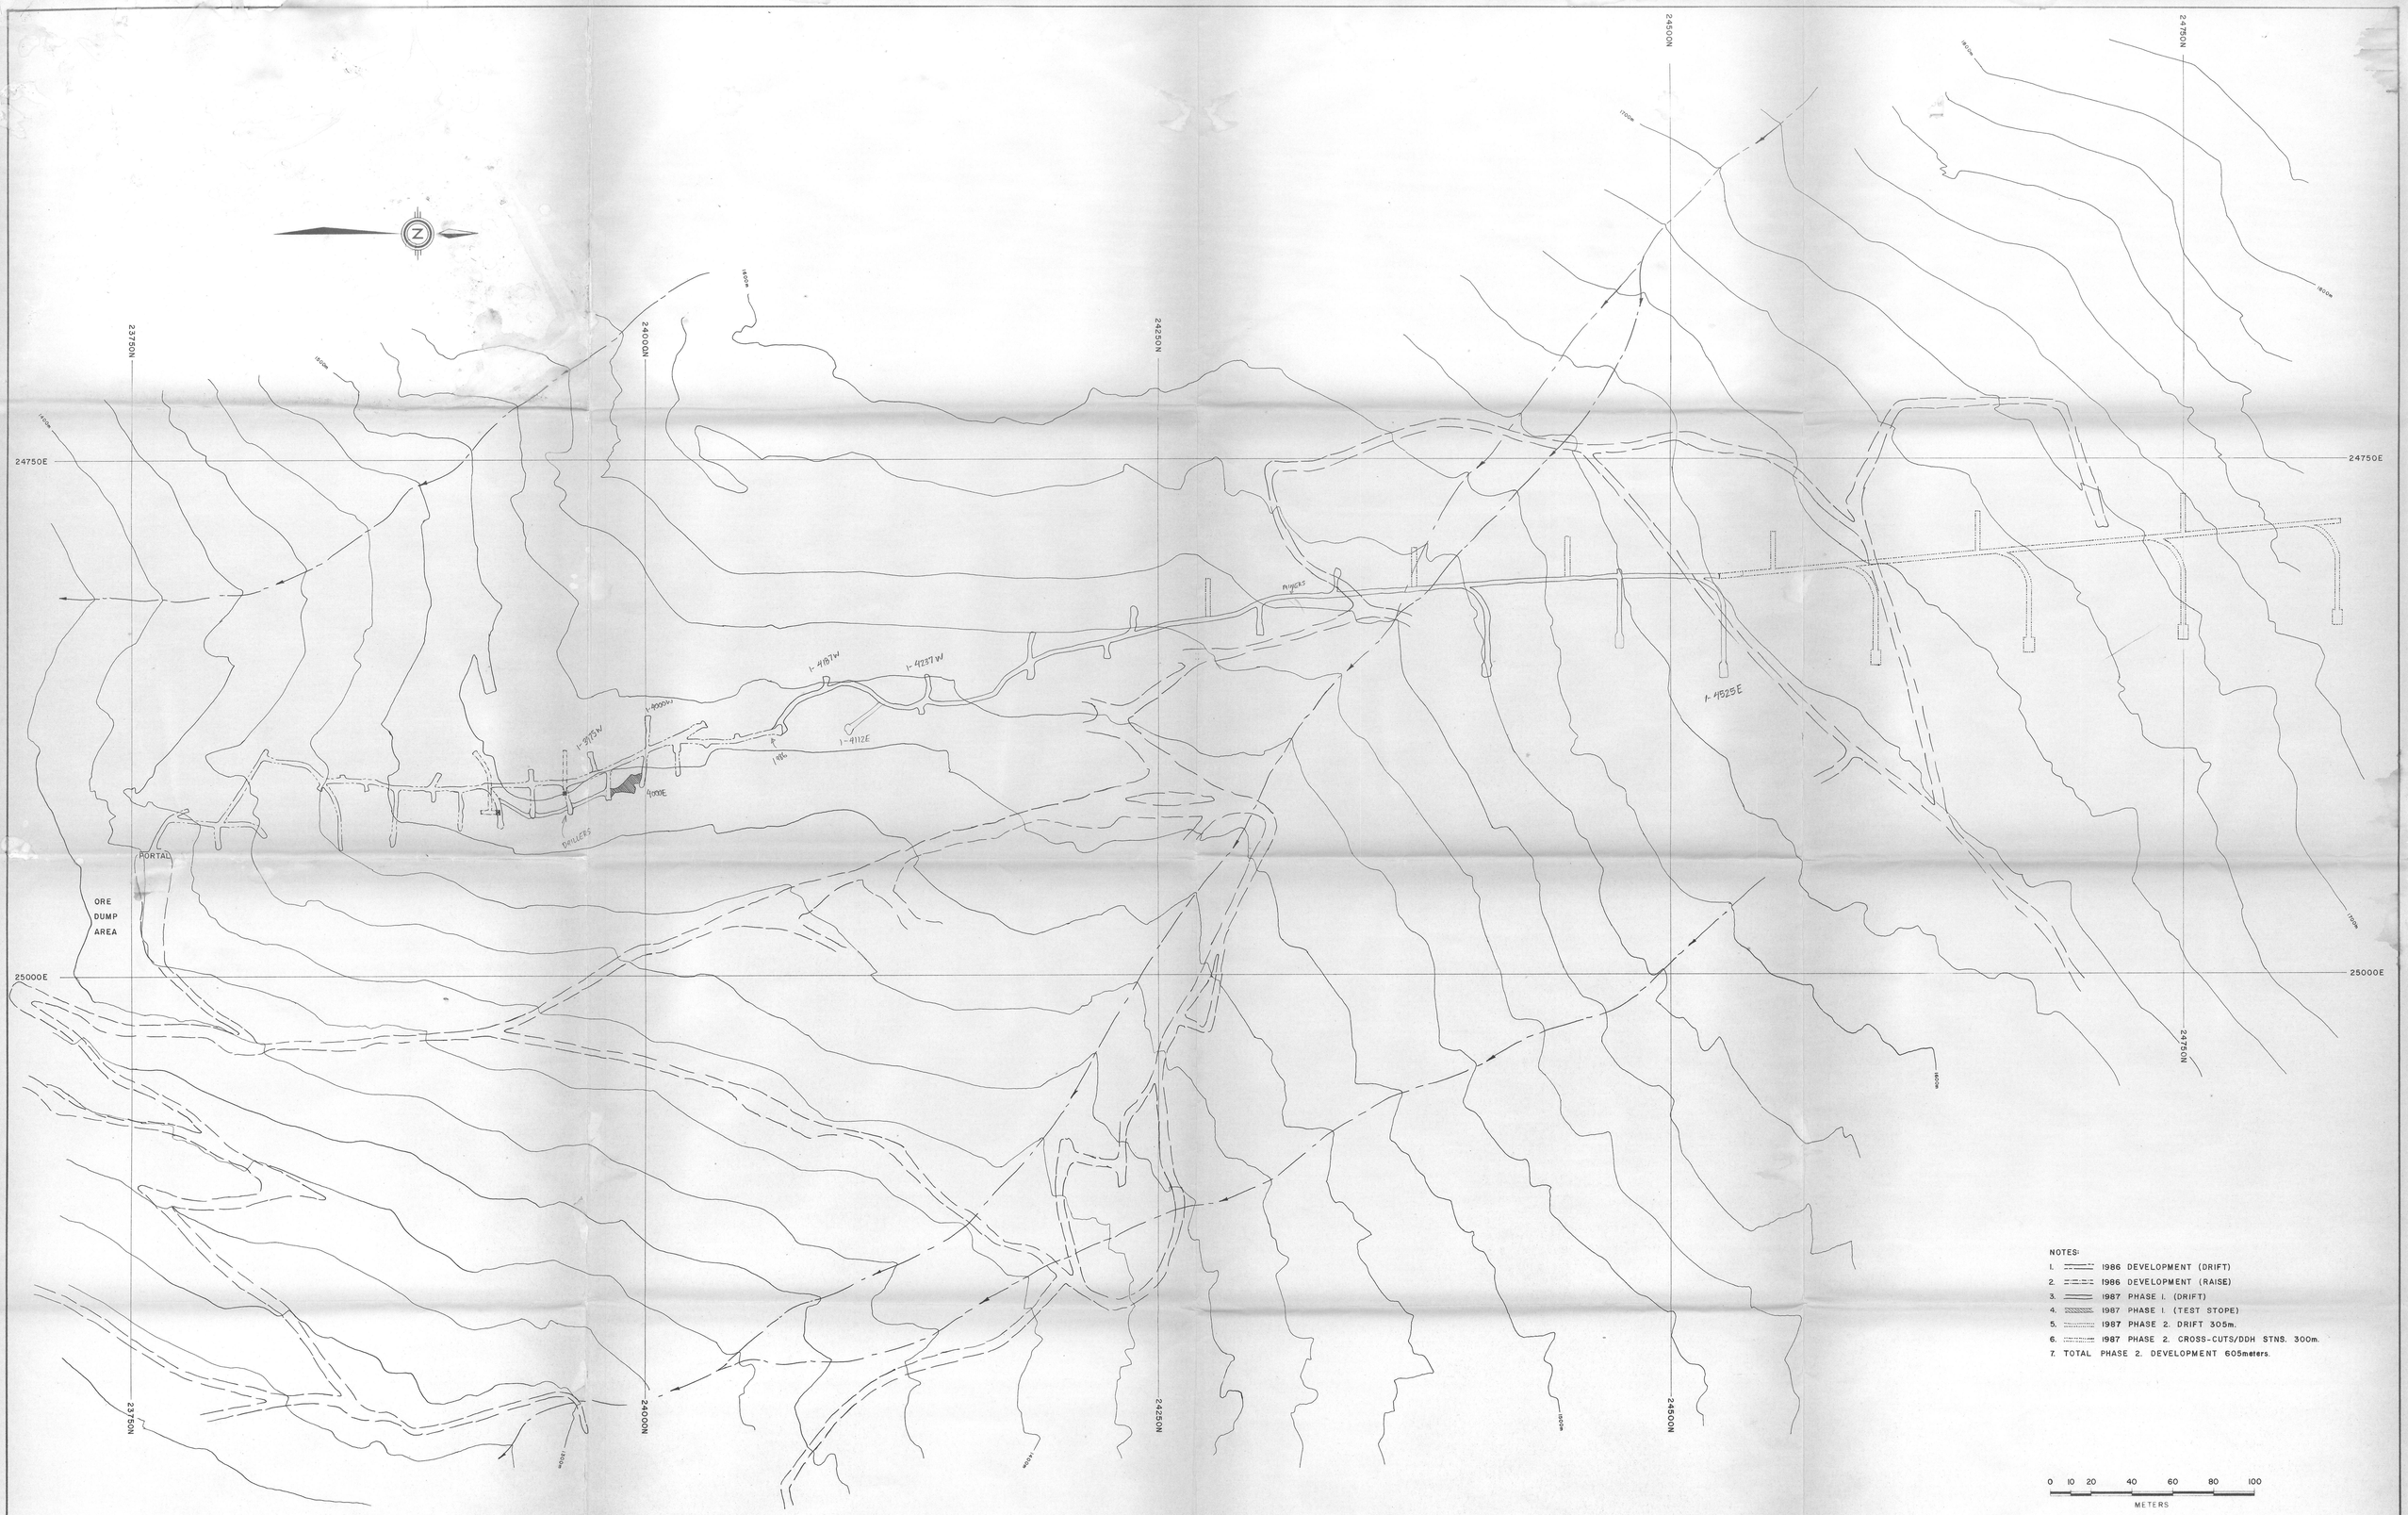

REVISIONS:		

NORTH AMERICAN METALS B.C. INC.
1020-800 W. Pender St.
Vancouver, B.C.

PRELIMINARY
JUL 06 1987

VICOR DRIFT	DATE JUNE 5, 1987
1400m LEVEL	SCALE: 1:1000
PHASE-2	DRAWN BY: GORDON SCLATER
1987 DEVELOPMENT	CHECKED BY: ART FREEZE
GOLDEN BEAR PROJECT	DRAWING No: 104K

676187