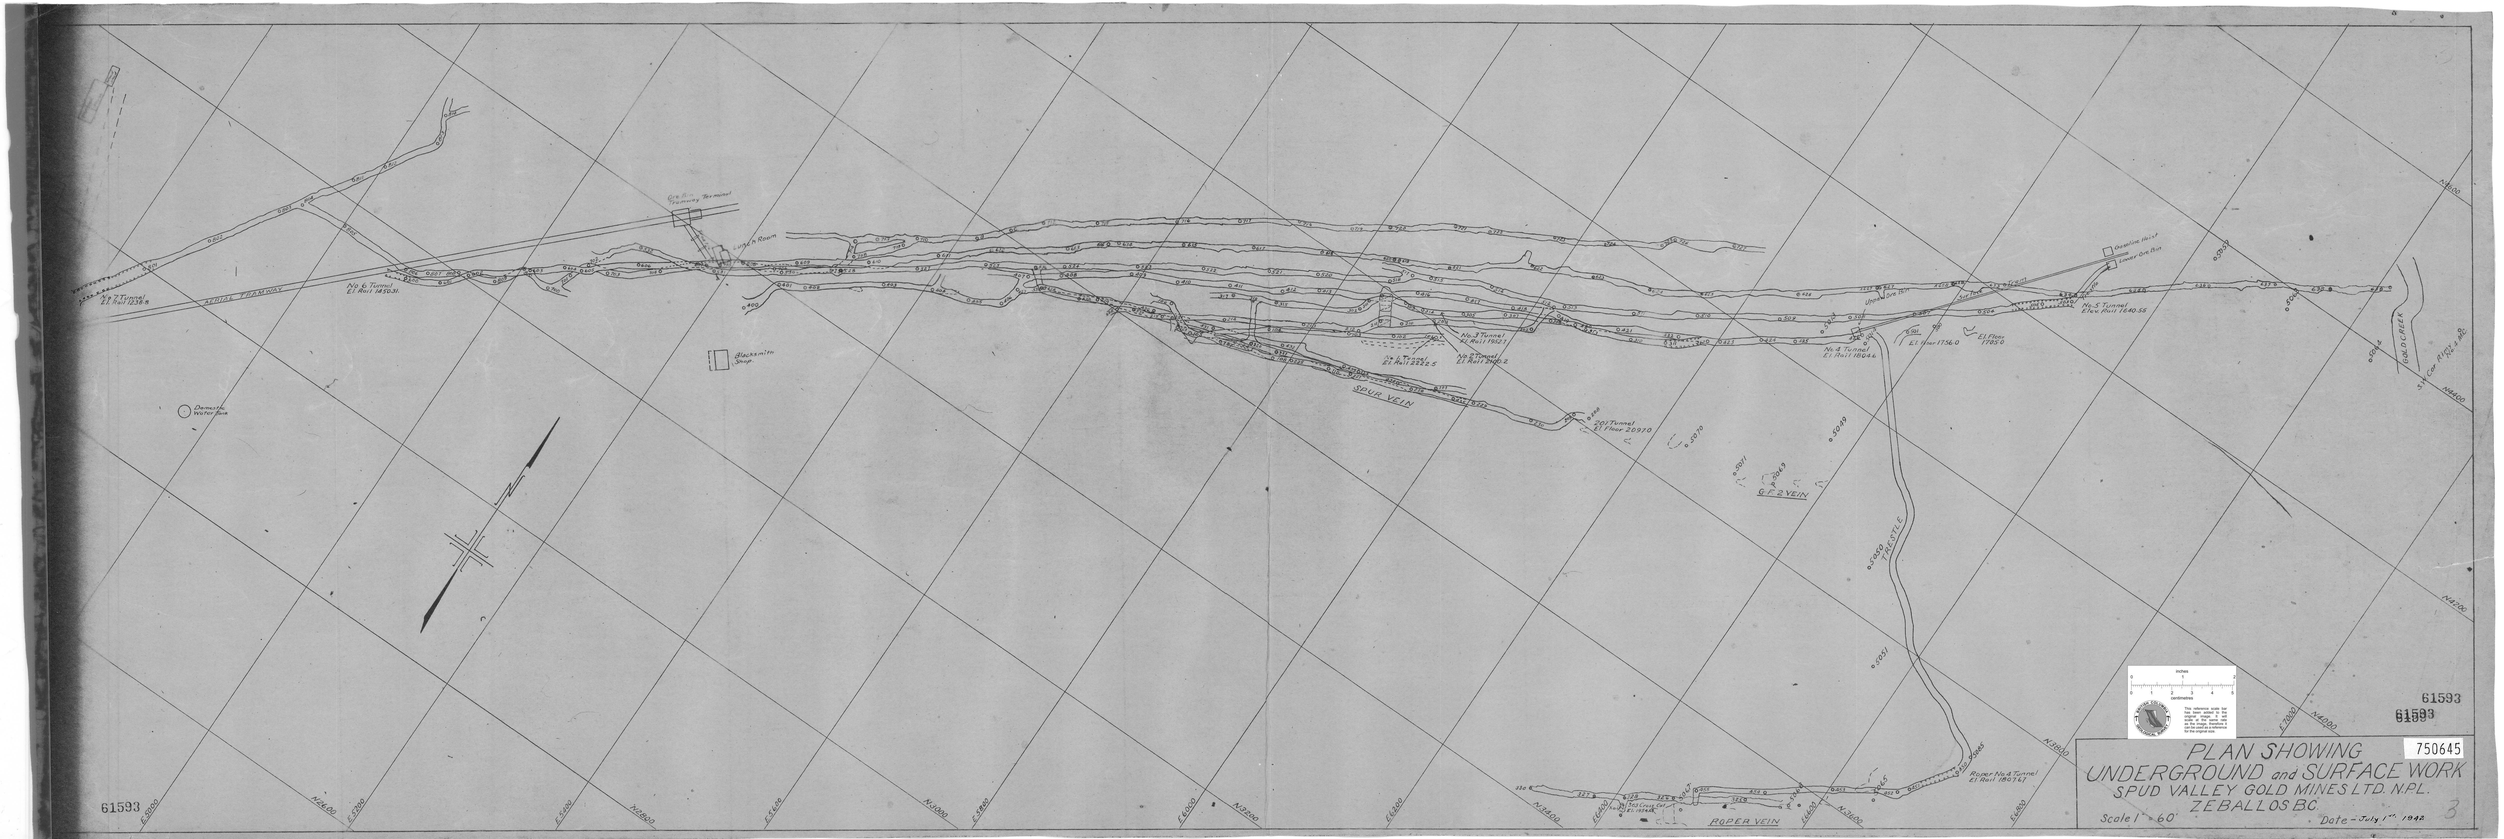
PLAN SHOWING
UNDERGROUND and SURFACE WORK
SPUD VALLEY GOLD MINES LTD. N.P.L.
ZEBALLOS B.C.
Scale 1" = 60'
Date - July 1st 1942
750645
61593
61593
61593
SPUD VEIN
G.P. 2 VEIN
ROPER VEIN
TRESTLE
ADIT TRAMWAY
Blacksmith Shop
Compressor Room
Gas Engine Primary Terminal
Domestic Water Box
Gasoline Hoist
Primary Ore Box
No. 6 Tunnel
No. 5 Tunnel
No. 4 Tunnel
No. 3 Tunnel
No. 2 Tunnel
No. 1 Tunnel
Roper No. 4 Tunnel
Roper No. 3 Tunnel
Roper No. 2 Tunnel
Roper No. 1 Tunnel
Upper Adit
Lower Adit
GOLD CREEK
Cor. Post #2
Inches
Centimeters
This reference scale bar has been added to the original image. It will scale at a different rate on the image, therefore, it can be used as a reference for the original size.