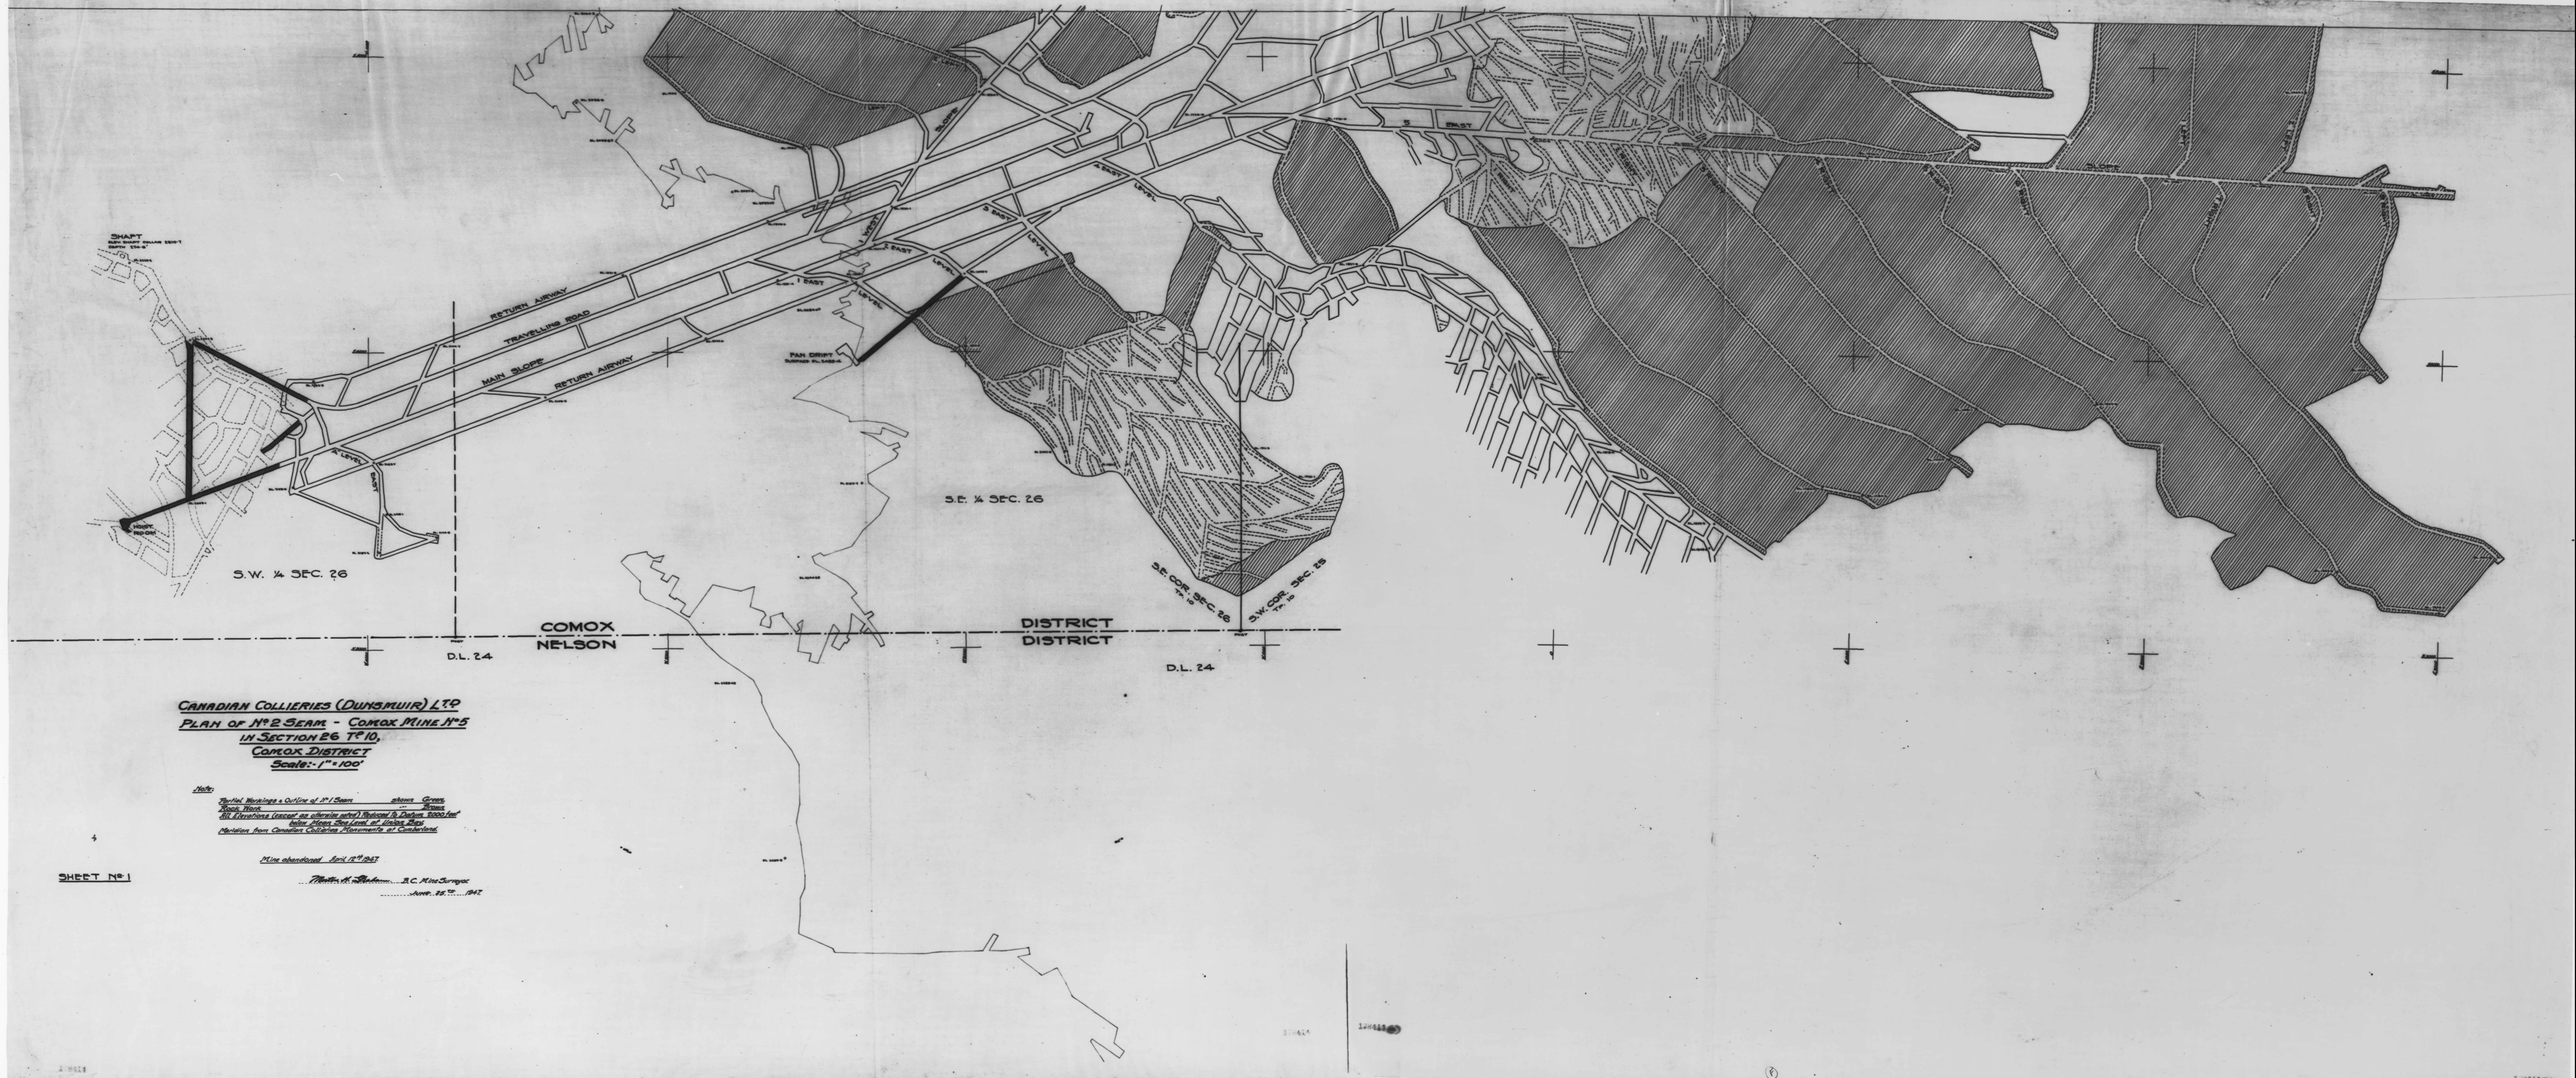
SHAFT
RETURN AIRWAY
TRAVELLING ROAD
MAIN SLOPE
RETURN AIRWAY
PAN DRIFT
S.W. ¼ SEC. 26
S.E. ¼ SEC. 26
S.E. COR. SEC. 26
S.W. COR. SEC. 25
COMOX DISTRICT
NELSON DISTRICT
D.L. 24
D.L. 24
CANADIAN COLLIERIES (DUNSMUIR) LTD
PLAN OF No 2 SEAM - COMOX MINE No 5
IN SECTION 26 Tp 10,
COMOX DISTRICT
Scale:- 1" = 100'
Note:
Partial Workings & Outline of No 1 Seam shown Green.
Rock Work " " Brown.
All Elevations (except as otherwise noted) Referred to Datum 1000 feet
below Mines Dev. Level at Union Bay.
Variation from Canadian Collieries Monuments at Cumberland.
Mine abandoned April 17th 1943
B.C. Mine Surveyor.
June 25th 1947
SHEET No 1