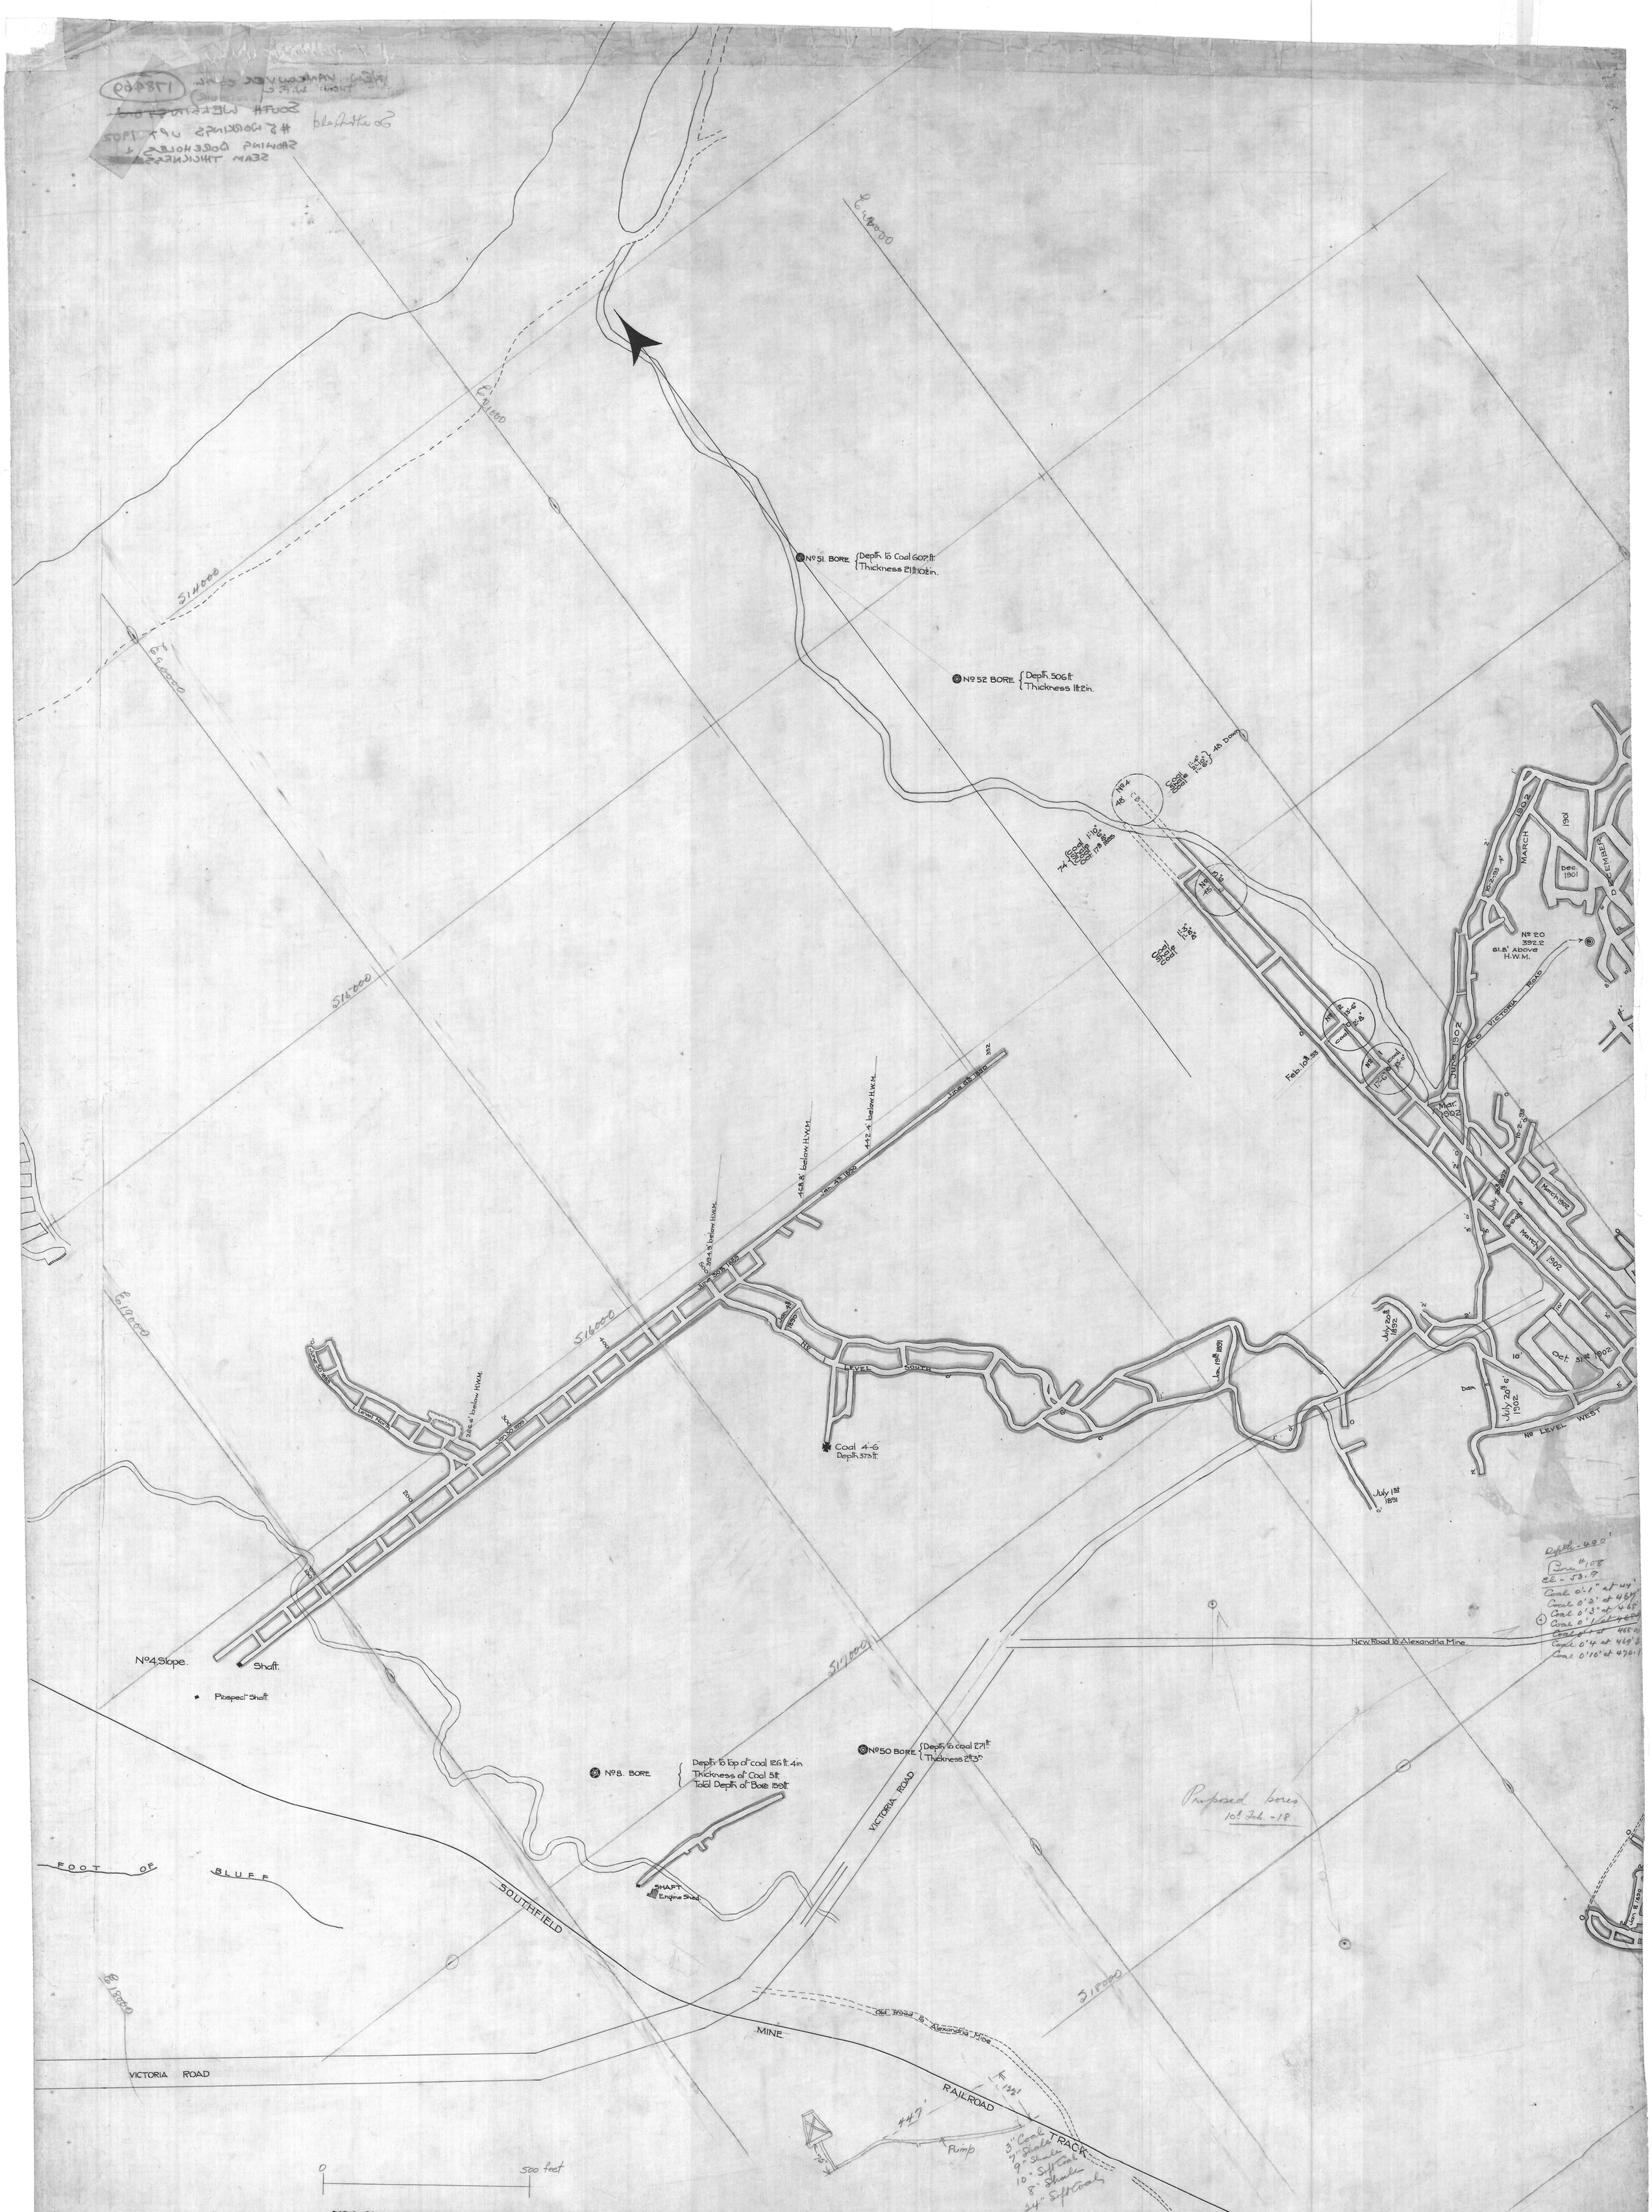

No 4. SLOPE & PART OF No 5. WORKINGS. (3)