PLAN OF CASSIDY MINE Nº5 & 6

RANGE 6 & 7. SECTION 2 CRANBERRY DIST.

SCALE 1 INCH = 100 FT.

MINE SURVEYOR W. B. Rafter

ABANDONED NOV. 26/48

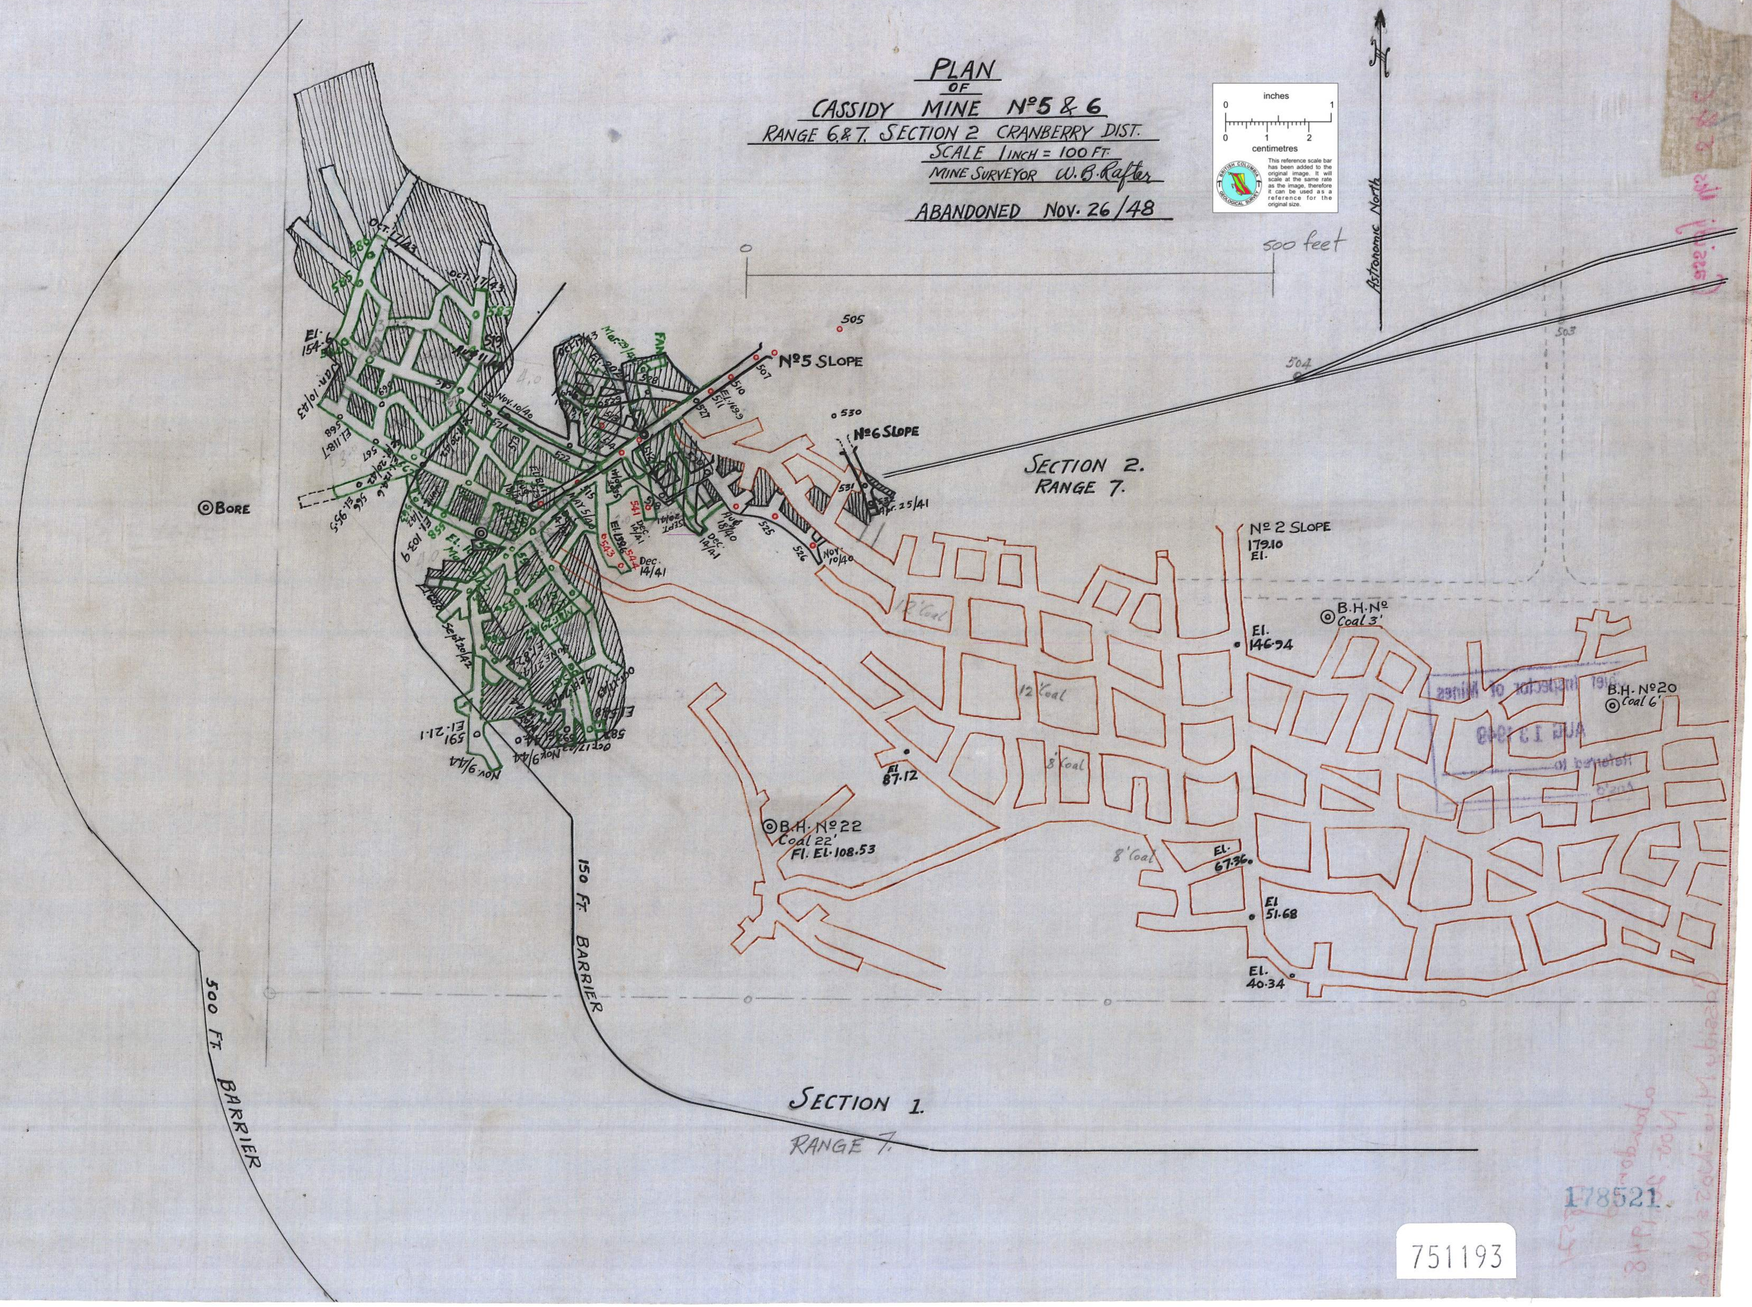
inches
0 1
0 1 2
centimetres
This reference scale bar has been added to the original image. It was at the same scale as the image, therefore it can be used as a reference for the original size.
Astronomic North
500 feet
Nº5 SLOPE
Nº6 SLOPE
SECTION 2.
RANGE 7.
Nº 2 SLOPE
179.10
El.
El. 146.94
B.H. Nº
Coal 3'
B.H. Nº20
Coal 6'
12' Coal
8' Coal
El. 87.12
B.H. Nº22
Coal 22'
Fl. El. 108.53
El. 67.36
El 51.68
El. 40.34
BORE
150 Ft. BARRIER
500 Ft. BARRIER
SECTION 1.
RANGE 7.
505
504
503
530
531
541
542
543
526
525
507
El. 154.6
El. 21.1
165
El. 103.9
El. 136.4
Dec. 16/41
Nov. 10/40
Nov. 25/41
Nov. 9/44
Sept. 6/42
Oct. 21/40
Oct. 7/42
