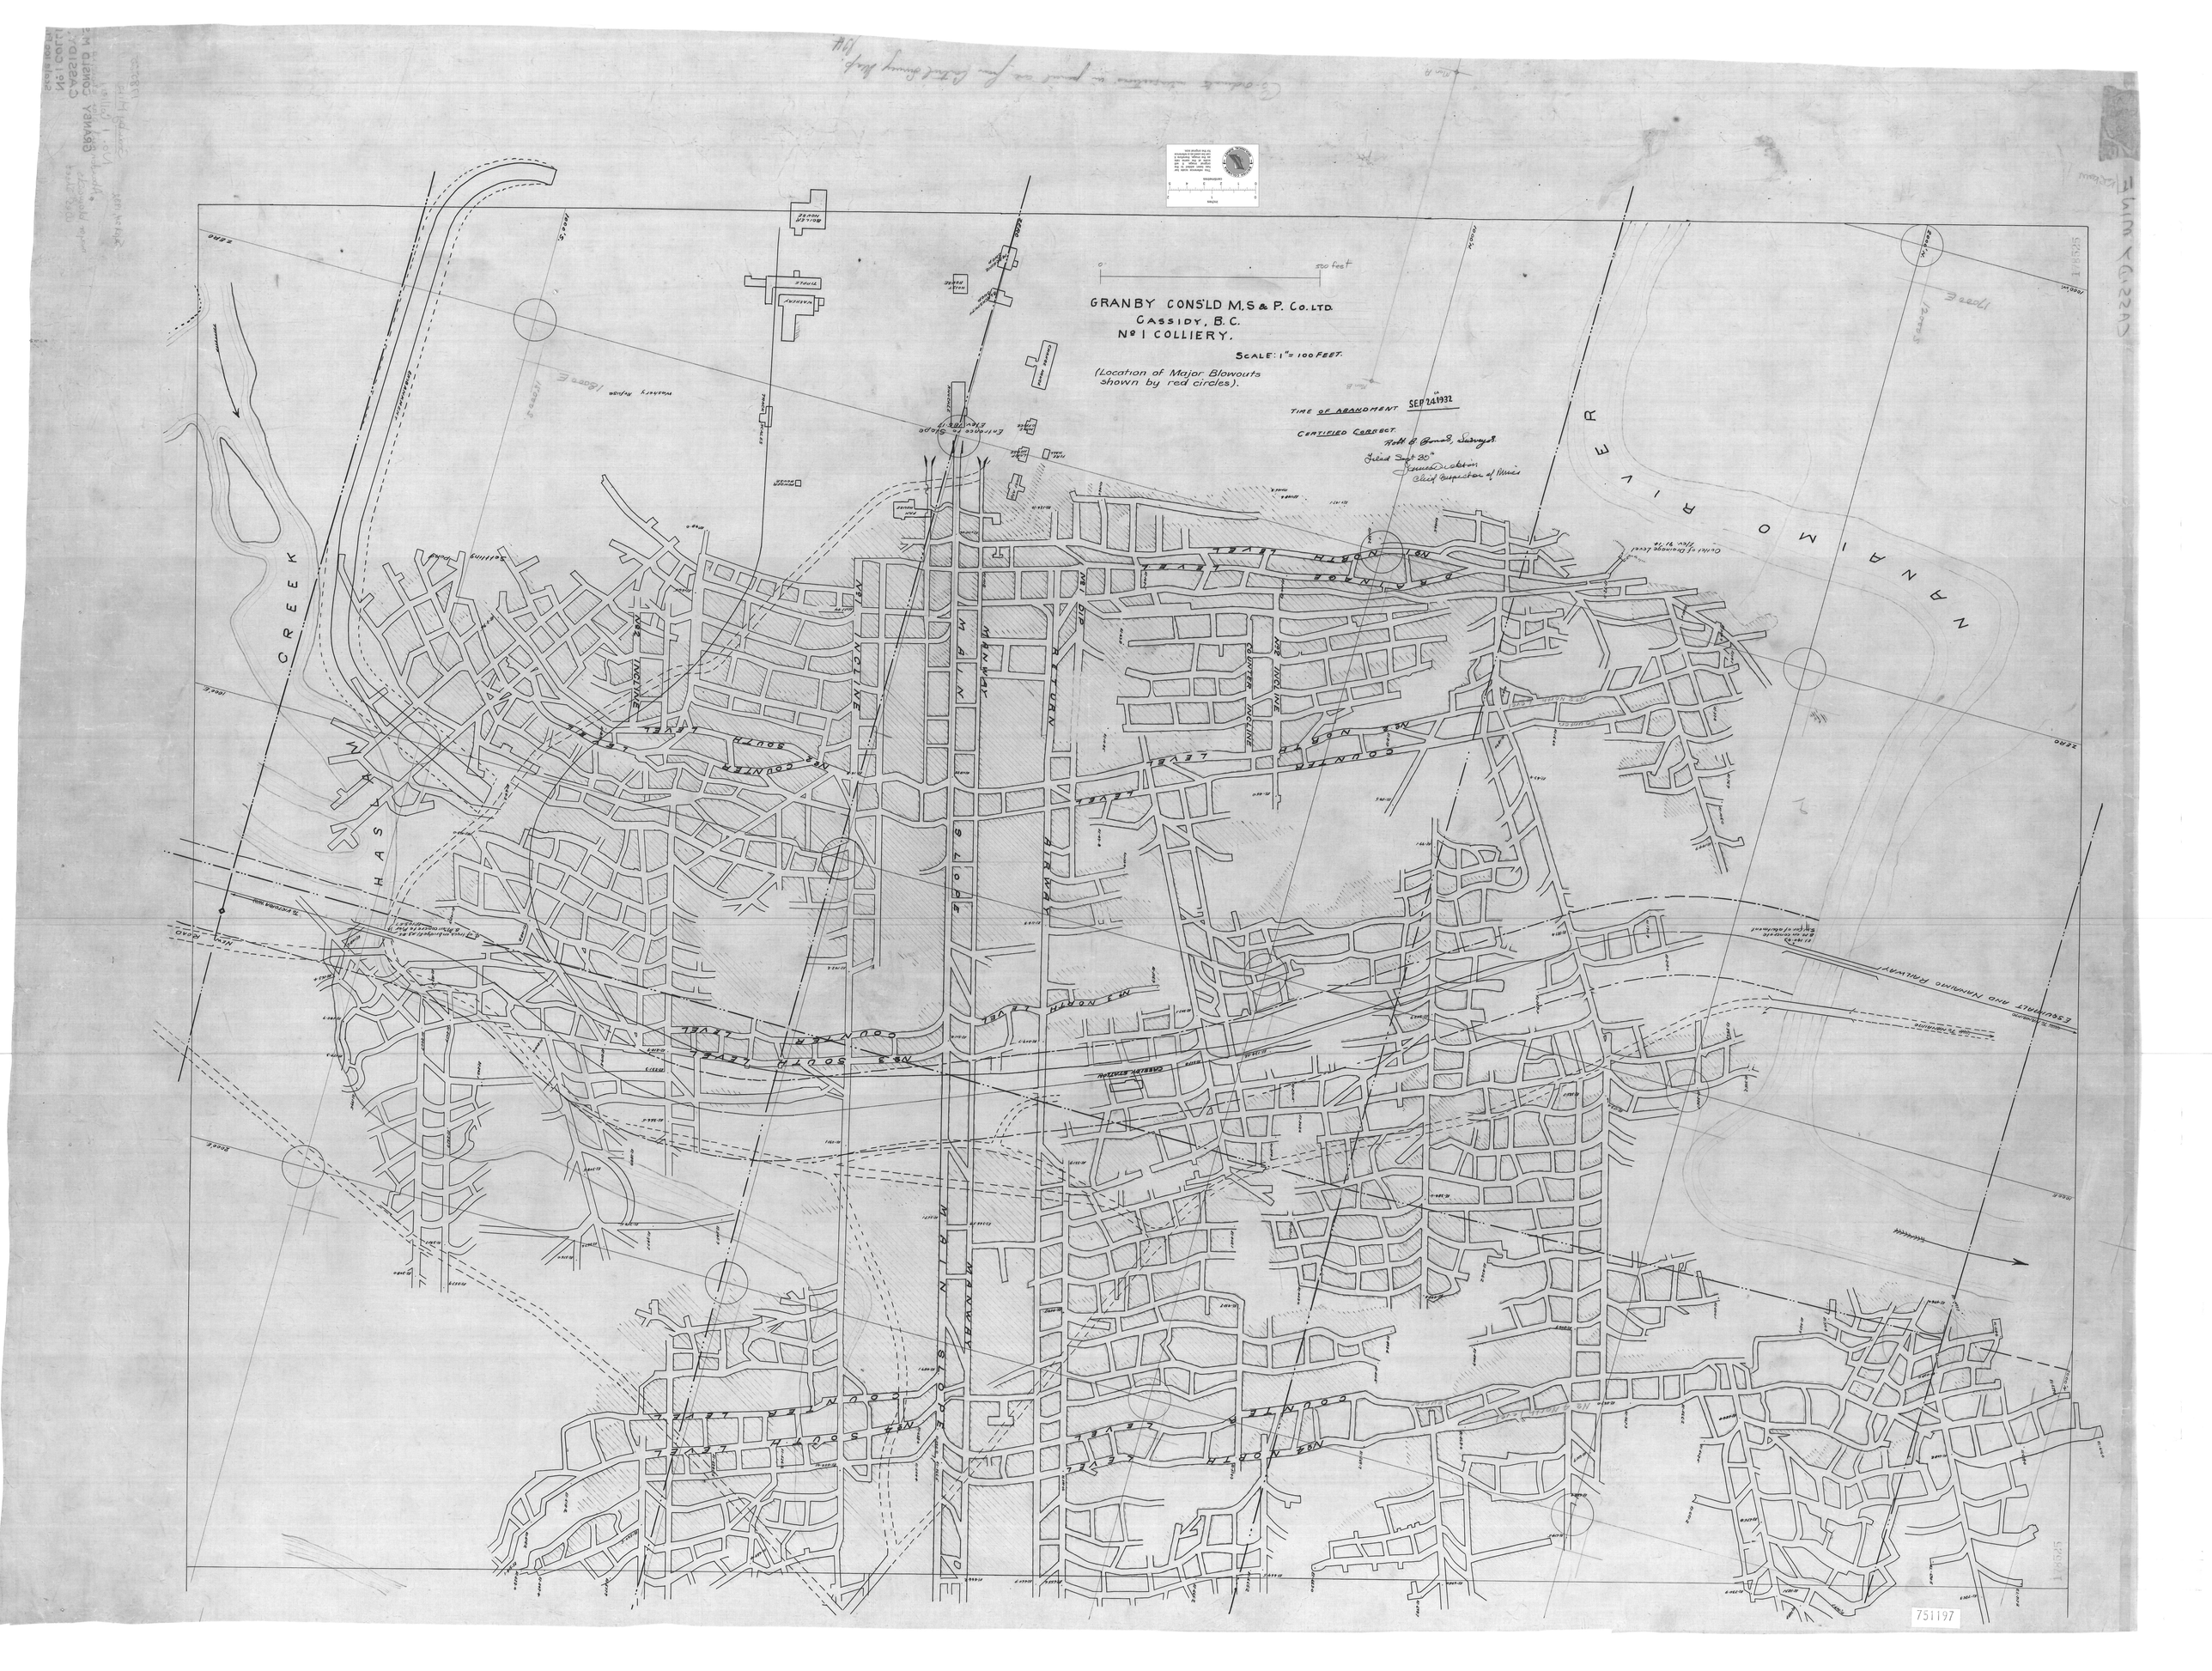
GRANBY CONS'LD M.S & P. CO. LTD.
CASSIDY, B.C.
No 1 COLLIERY.
SCALE: 1" = 100 FEET.
(Location of Major Blowouts shown by red circles).
TIME OF ABANDONMENT SEP 24 1932
CERTIFIED CORRECT.
Chief Inspector of Mines
0
NANAIMO RIVER
MAIN SLOPE
MAIN WAY
No 1 COLLIERY
No 1 NORTH LEVEL
No 1 SOUTH LEVEL
No 2 NORTH LEVEL
No 2 SOUTH LEVEL
No 3 NORTH LEVEL
No 3 SOUTH LEVEL
No 4 NORTH LEVEL
No 4 SOUTH LEVEL
ESQUIMALT AND NANAIMO RAILWAY
CASSIDY STATION
ZERO

751197