PLAN
OF
CASSIDY MINE Nº5 & 6
RANGE 6 & 7. SECTION 2 CRANBERRY DIST.
SCALE 1 INCH = 100 FT.
MINE SURVEYOR W. B. Rafter

ABANDONED NOV. 26/48

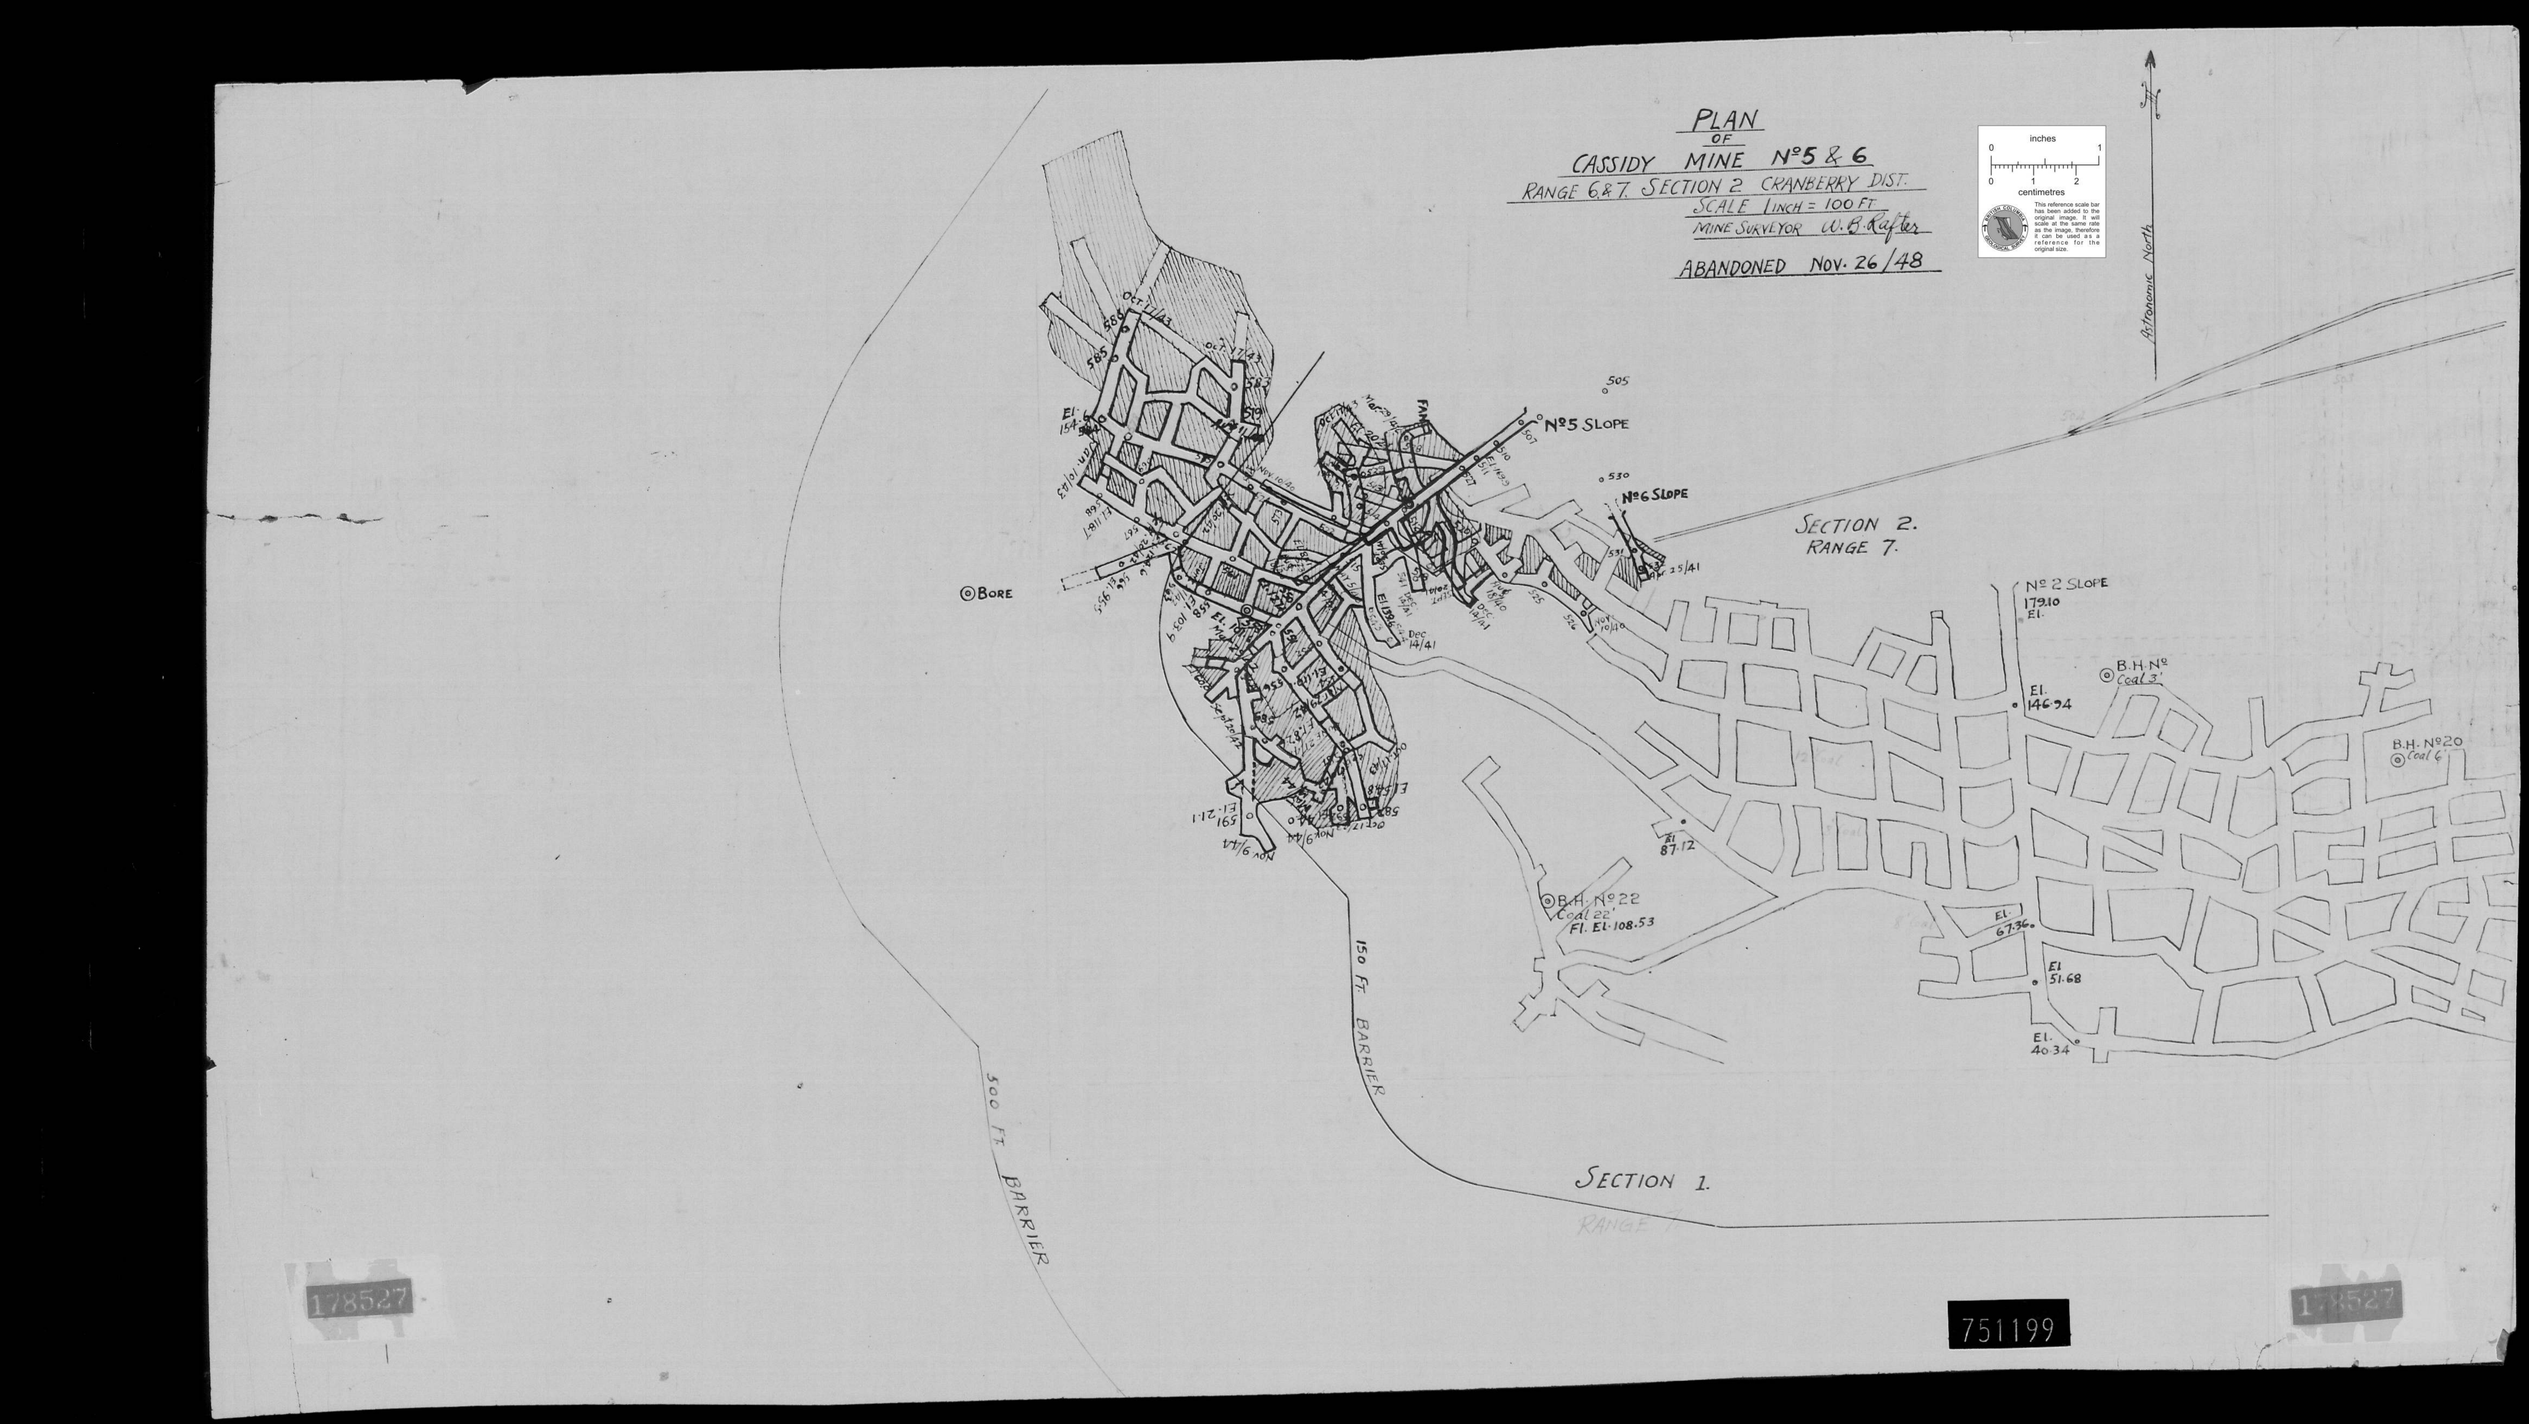

178527
751199
178527