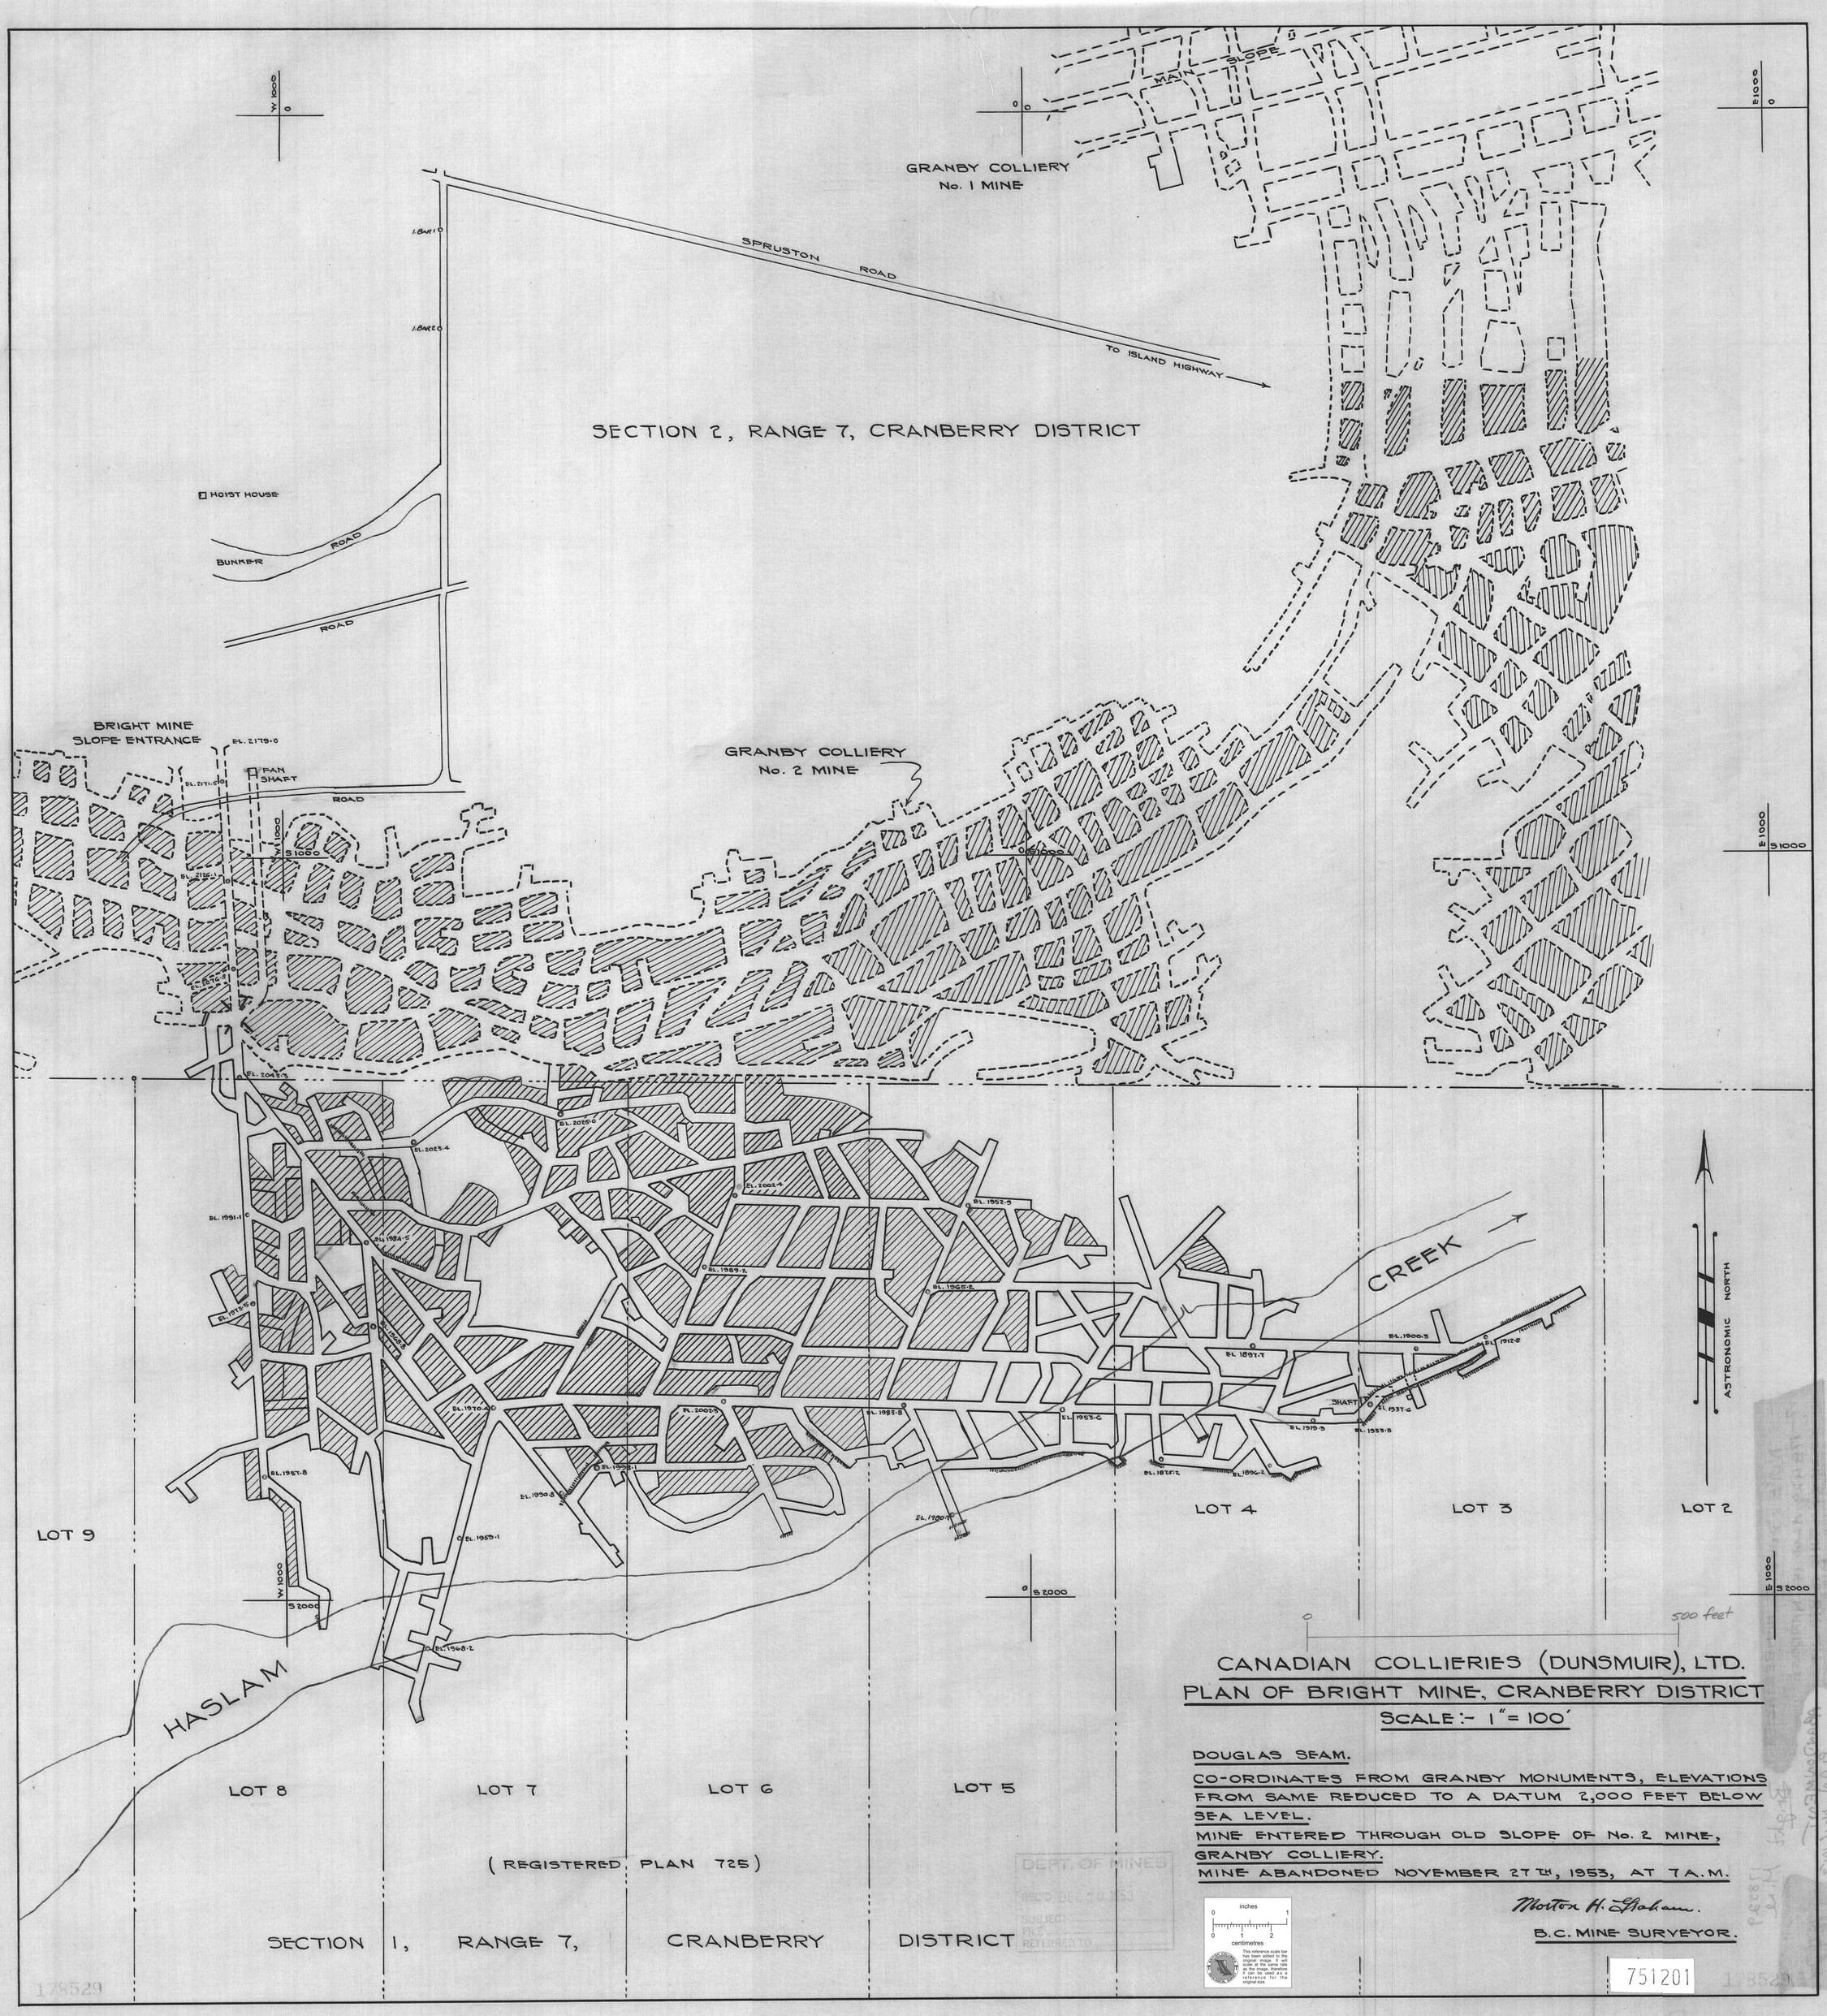
GRANBY COLLIERY
No. 1 MINE
MAIN SLOPE
SPRUSTON ROAD
TO ISLAND HIGHWAY
SECTION 2, RANGE 7, CRANBERRY DISTRICT
HOIST HOUSE
BUNKER ROAD
ROAD
BRIGHT MINE
SLOPE ENTRANCE
FAN SHAFT
GRANBY COLLIERY
No. 2 MINE
CREEK
SHAFT
ASTRONOMIC NORTH
LOT 9
LOT 8
LOT 7
LOT 6
LOT 5
LOT 4
LOT 3
LOT 2
HASLAM
(REGISTERED PLAN 725)
SECTION 1, RANGE 7, CRANBERRY DISTRICT
500 feet
CANADIAN COLLIERIES (DUNSMUIR), LTD.
PLAN OF BRIGHT MINE, CRANBERRY DISTRICT
SCALE :- 1" = 100'
DOUGLAS SEAM.
CO-ORDINATES FROM GRANBY MONUMENTS, ELEVATIONS FROM SAME REDUCED TO A DATUM 2,000 FEET BELOW SEA LEVEL.
MINE ENTERED THROUGH OLD SLOPE OF No. 2 MINE, GRANBY COLLIERY.
MINE ABANDONED NOVEMBER 27TH, 1953, AT 7 A.M.
Morton H. Graham.
B.C. MINE SURVEYOR.
DEPT. OF MINES
RECD DEC 30 1953
SUBJECT
FILE
REFERRED TO
inches
centimetres
This reference scale bar has been added to the original image. It will scale at the same rate as the image, therefore it can be used as a reference for the original size.
751201
178529