—CANADIAN COLLIERIES (DUNSMUIR) LTD—

—PLAN OF EXTENSION PROSPECT MINE—

—SITUATE IN SEC. 14, RANGE 2, CRANBERRY DISTRICT V.I.—

—Scale:- 1" = 100'—

Mine abandoned July 18th 1947.

Datum 2000 feet below Mean Sea Level at Ladysmith, B.C.

Austin James Wright
B.C. Mine Surveyor

Canadian Collieries (Dunsmuir) Ltd.
Engineering Dept.
Nanaimo B.C. Sept. 22, 1947.

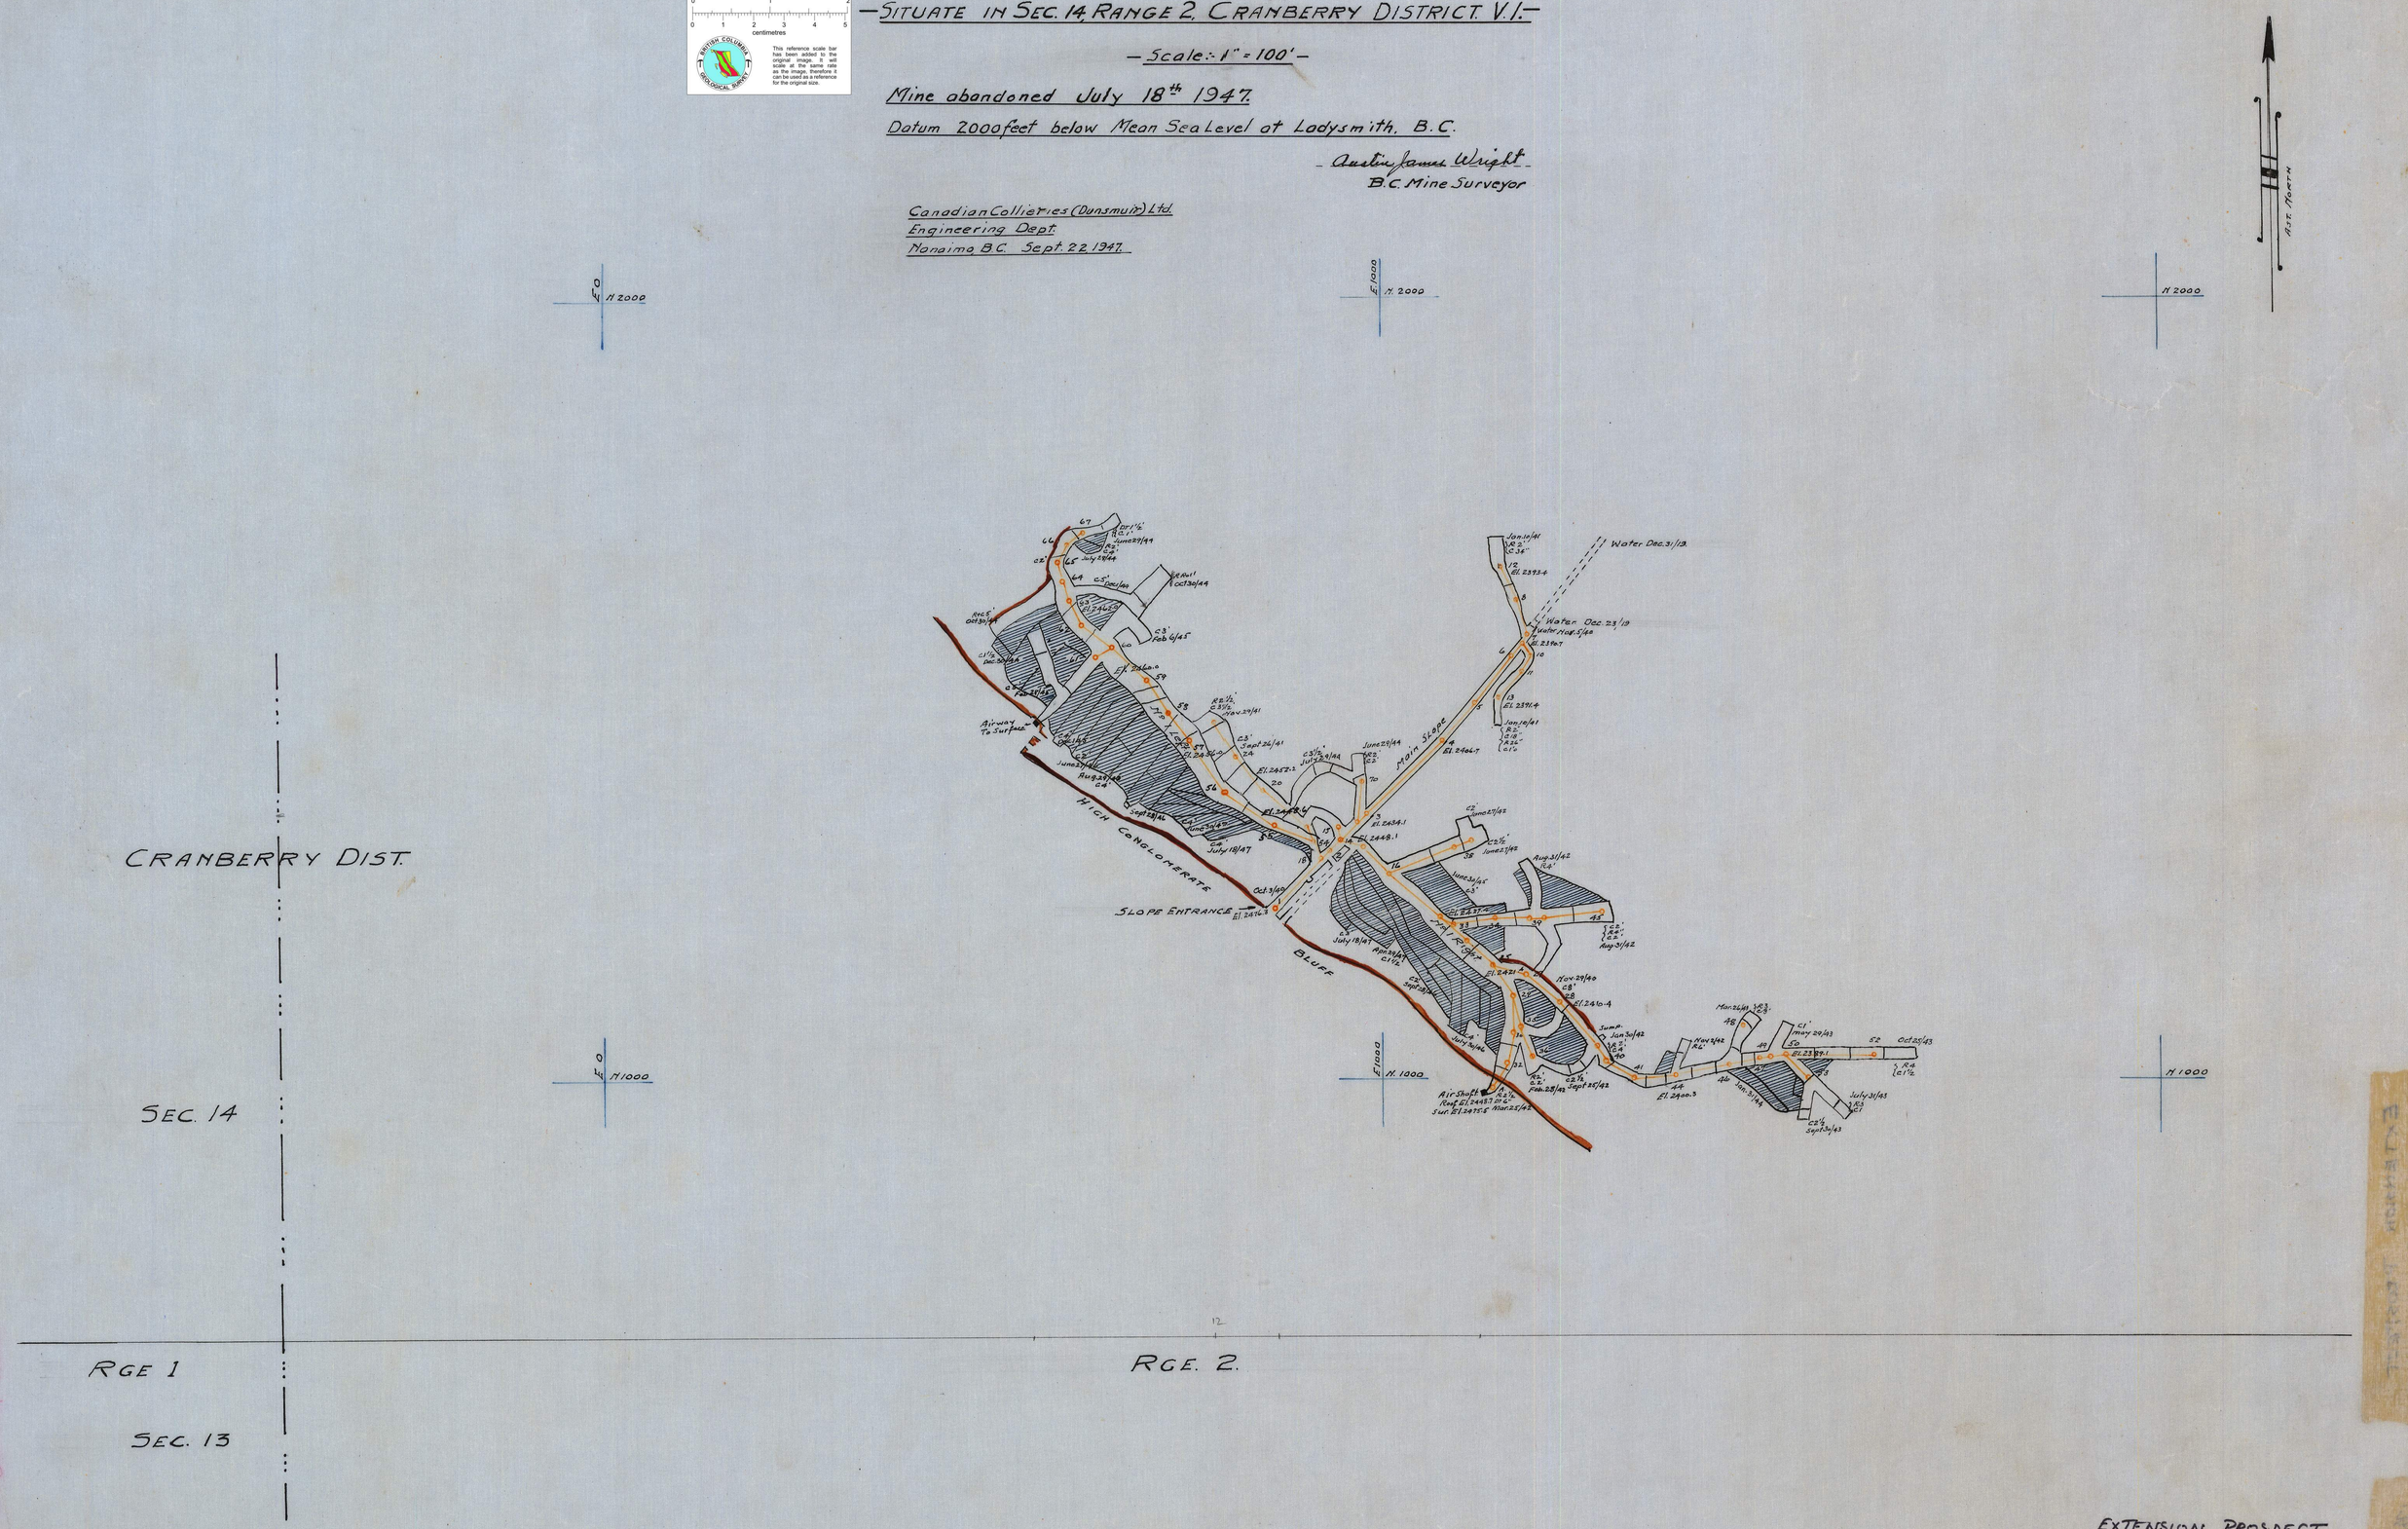
inches
centimetres
This reference scale bar has been added to the original image. It will scale at the same rate as the image, therefore it can be used as a reference for the original size.
N.T.S. NORTH
E 0 N 2000
E 1000 N 2000
N 2000
E 0 N 1000
E 1000 N 1000
N 1000
CRANBERRY DIST.
SEC. 14
RGE 1
SEC. 13
RGE. 2.
HIGH CONGLOMERATE
SLOPE ENTRANCE
BLUFF
MAIN SLOPE
Water Dec. 31/13
Water Dec. 23/13
Water Aug. 5/40
Airway To Surface
Air Shaft
Sump
Jan. 30/42
Oct. 25/43
July 31/43
Sept. 30/43
Nov. 29/40
Aug. 31/42
Sept. 26/41
Nov. 20/41
Oct. 30/44
Feb. 6/45
June 23/44
July 18/47
Oct. 3/40
Sept. 25/42
Feb. 28/42
Mar. 22/42
Nov. 3/42
Mar. 31/44
Mar. 26/44
May 29/43
Jan. 10/41
June 20/41
Aug. 29/40
Sept. 24/40
Sept. 26/40
Sept. 24/40
Sept. 24/40
Sept. 24