Taylor Burson Coal Co. Ltd.

Plan of Workings in Coal Mine.
South Half Lot 88.
Yale Division. Yale District.

Scale : 200 feet = 1 inch
Surface Elevations Shown Underlined.

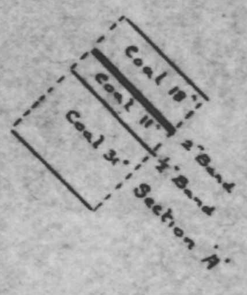

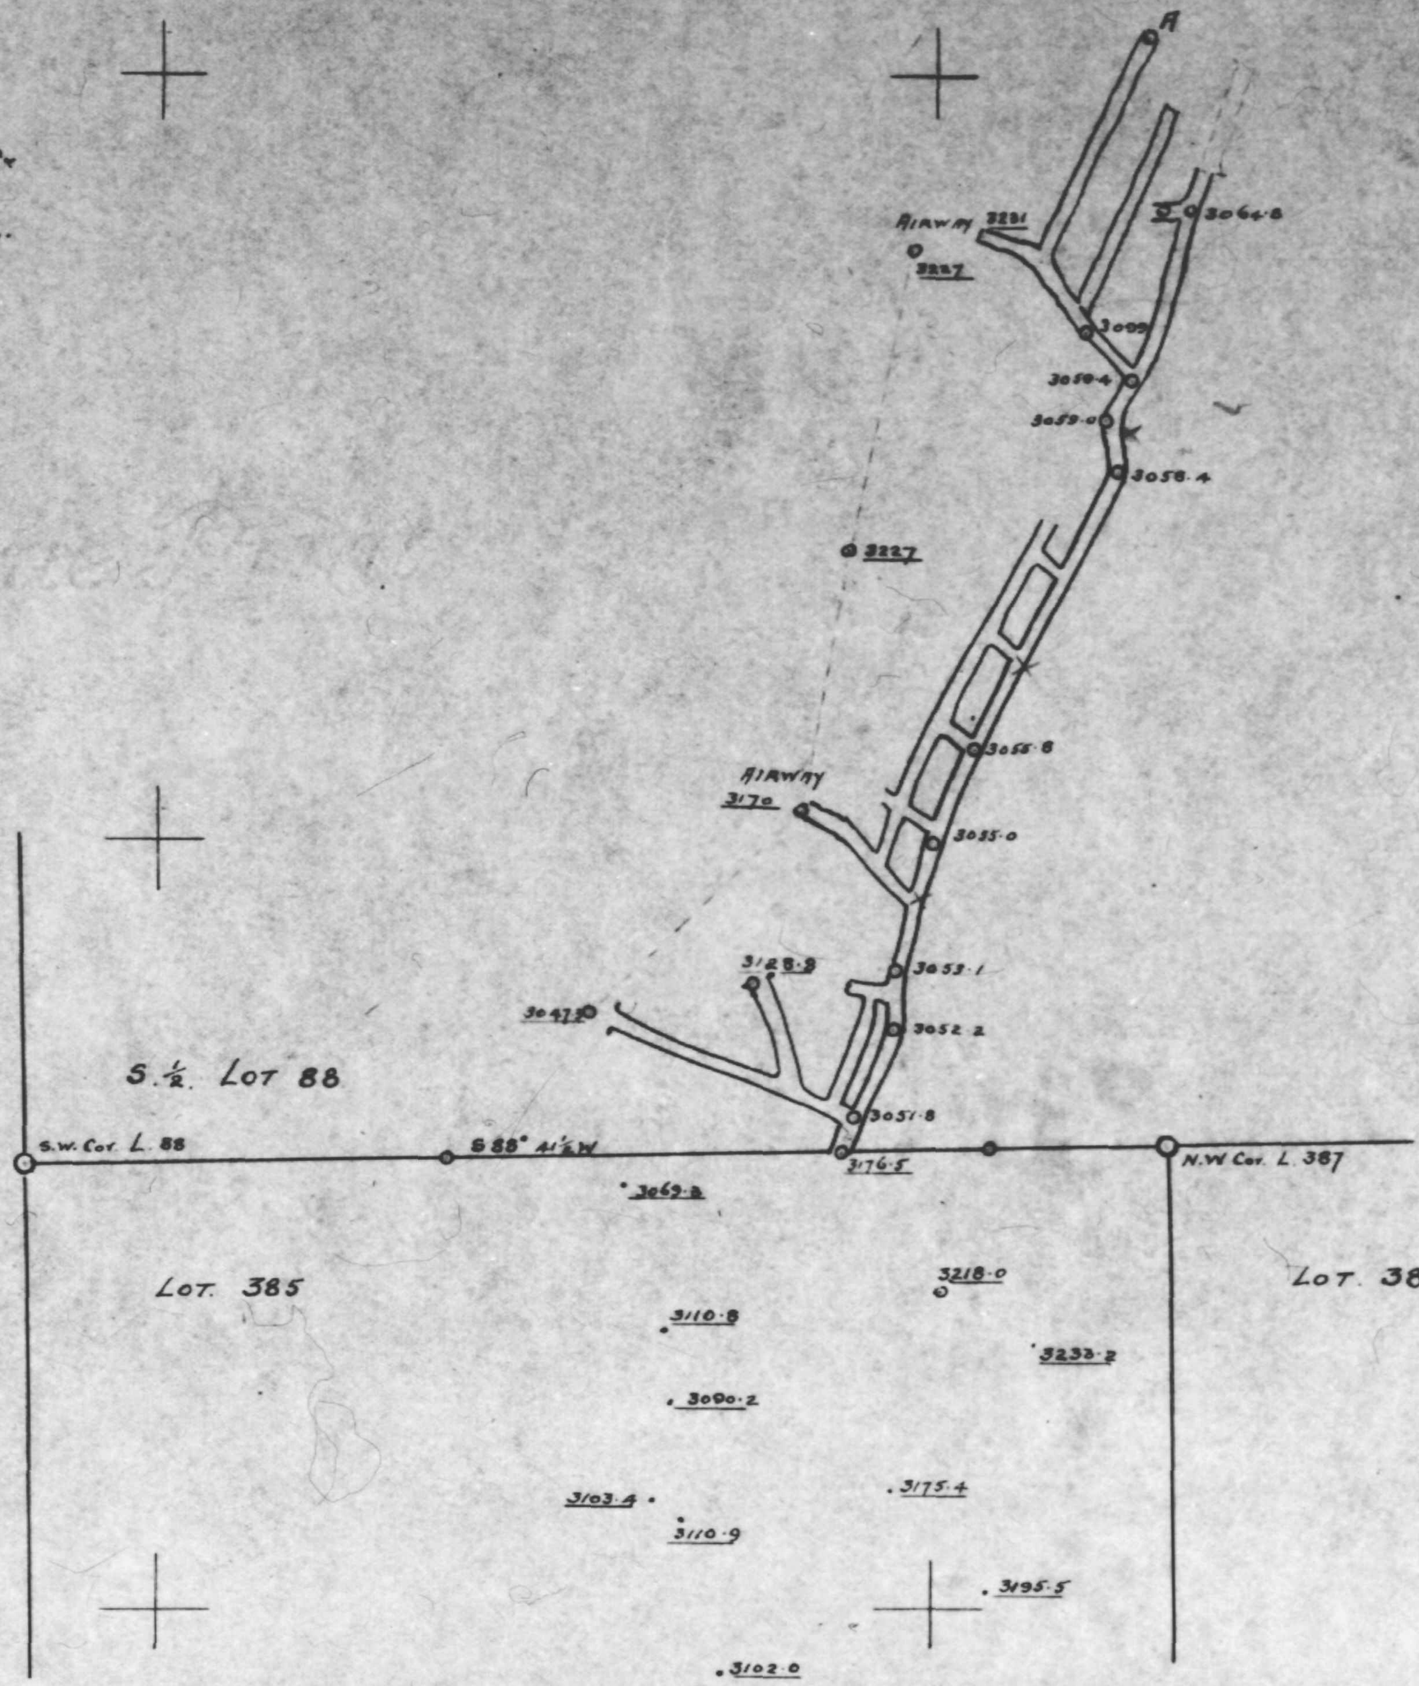

Certified Correct

14 September 1949

B. C. L. S.

178632

178632