PLAN OF CASSIDY MINE Nº5 & 6

RANGE 6 & 7. SECTION 2 CRANBERRY DIST.

SCALE 1 INCH = 100 FT.

MINE SURVEYOR W. B. Rufter

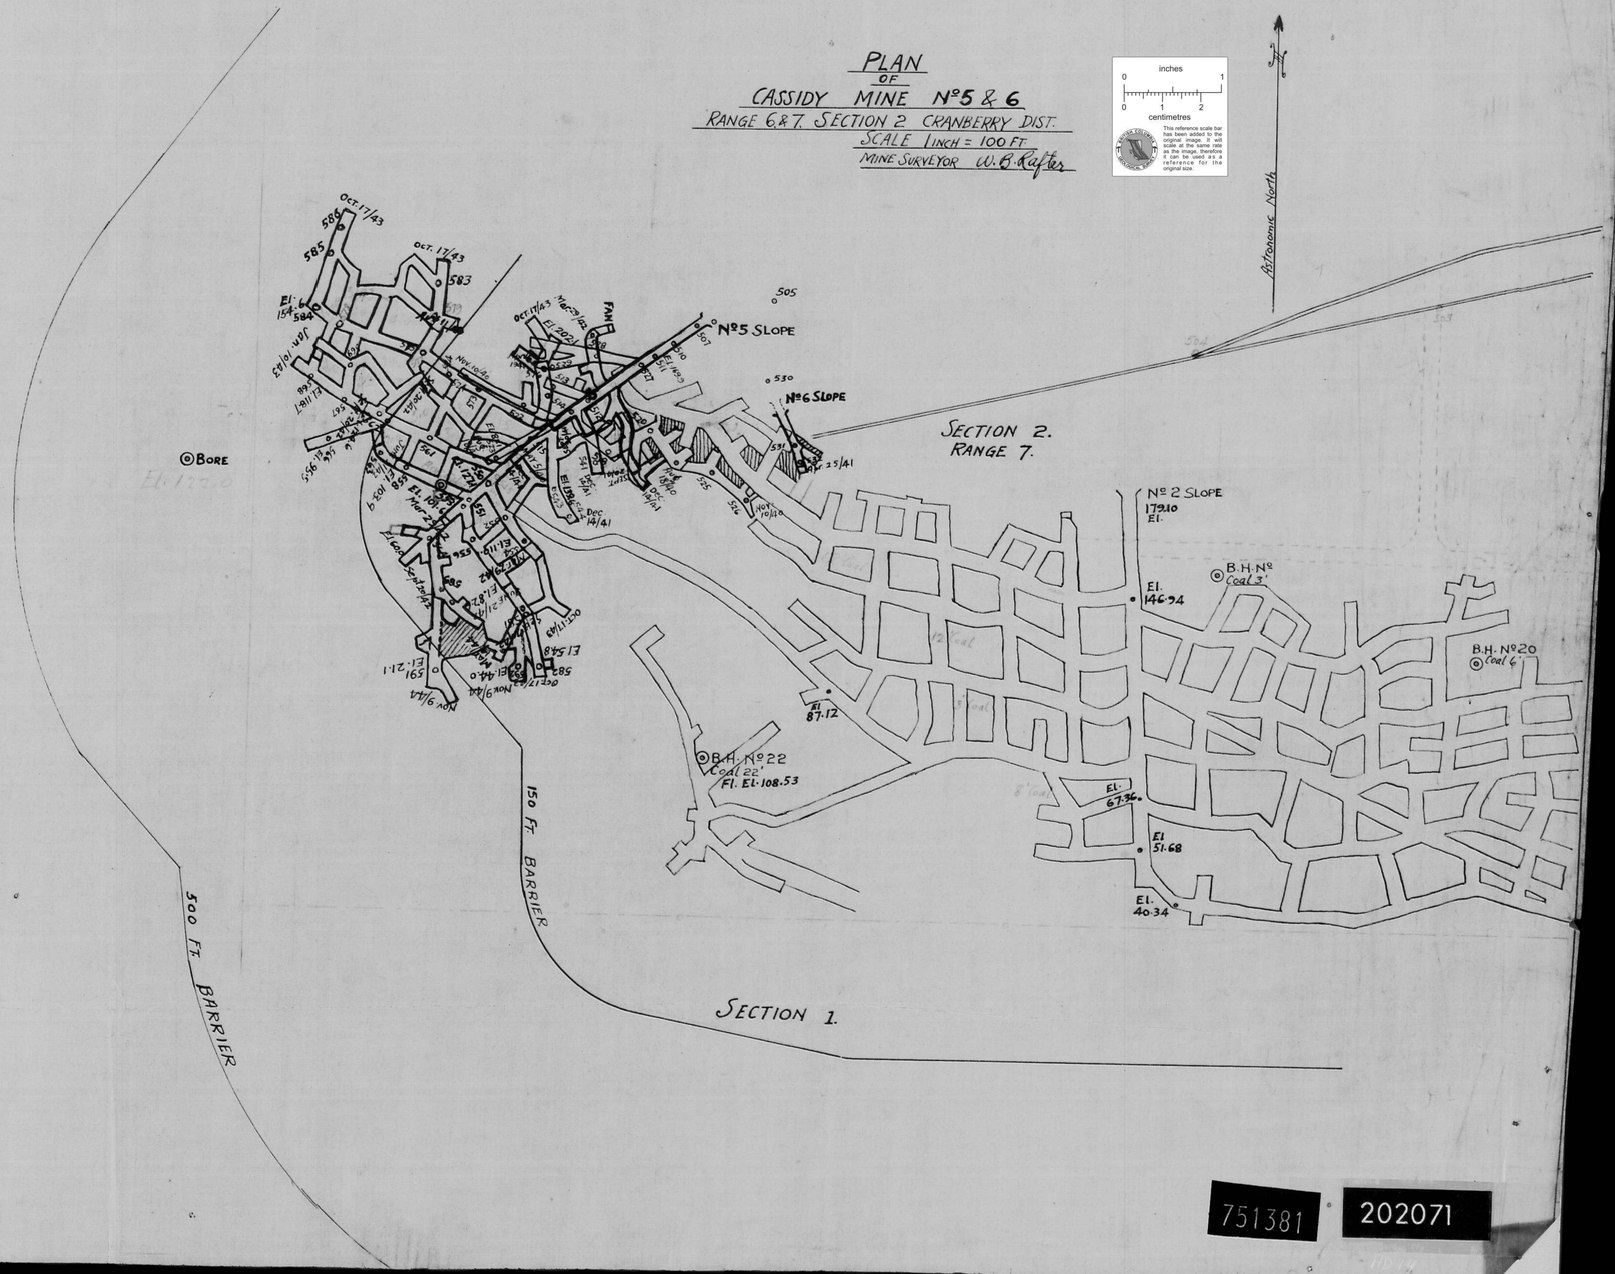

202071

751381

202071