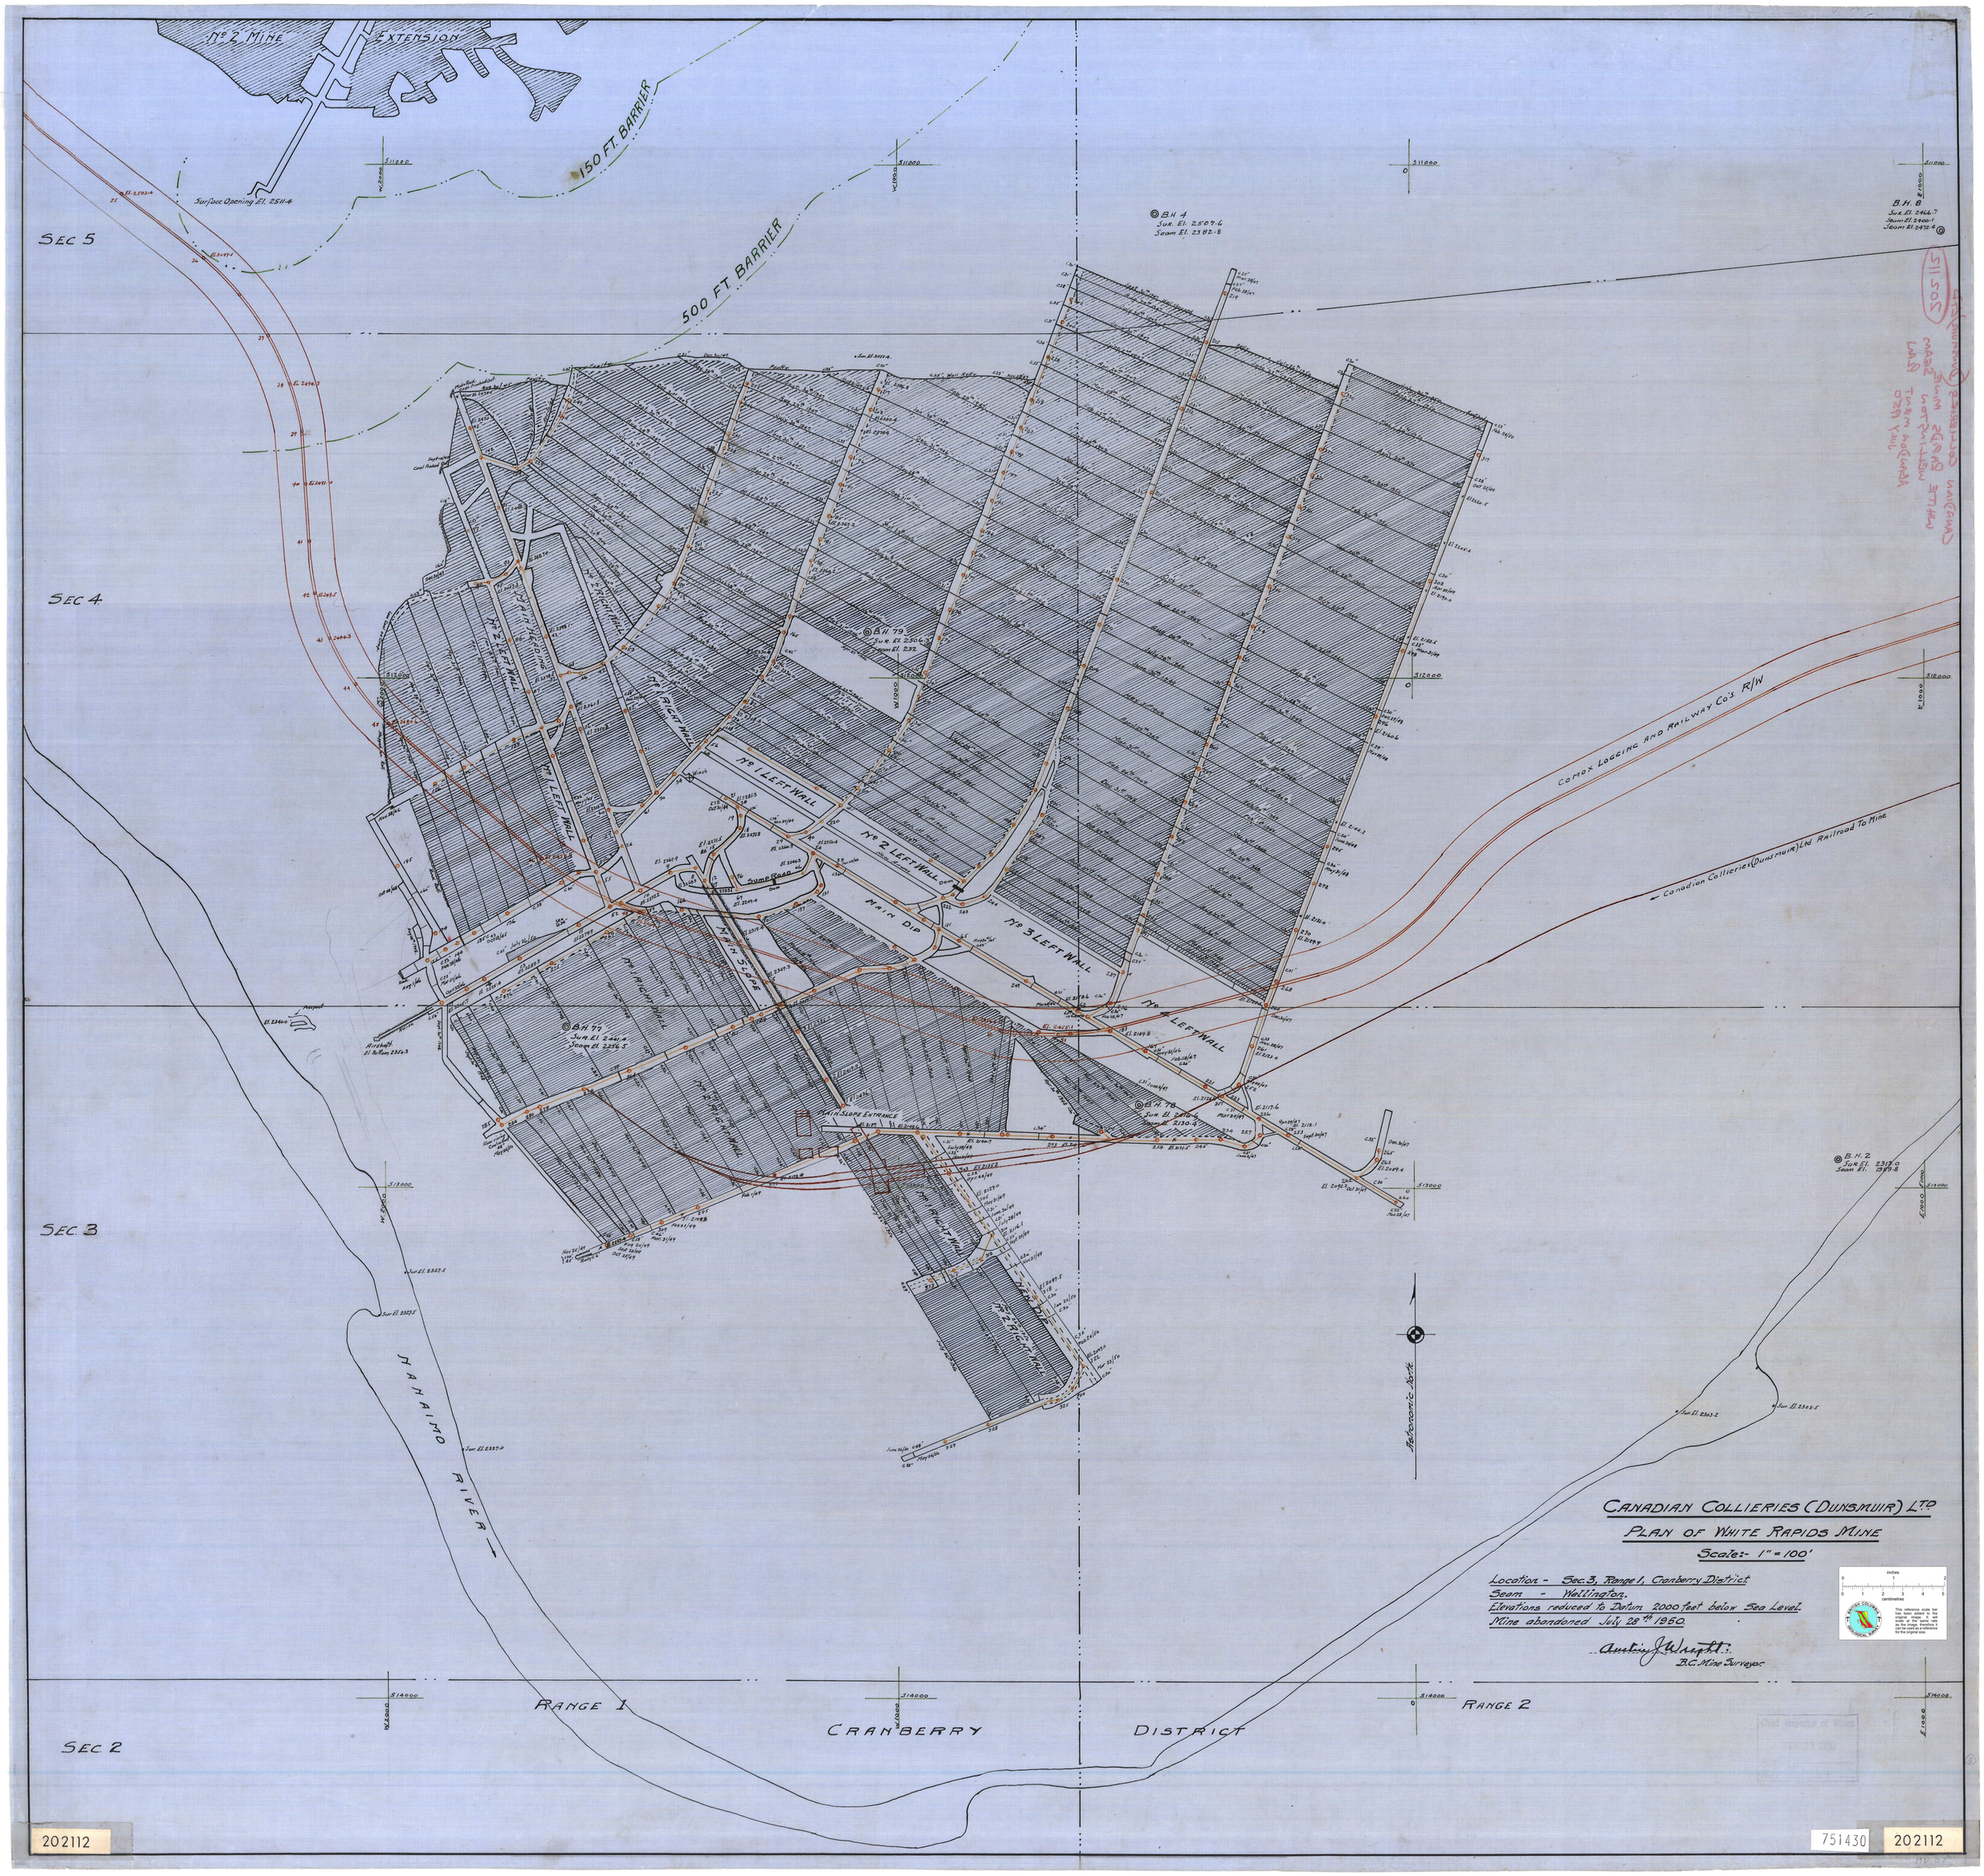
No 2 MINE
EXTENSION
150 FT. BARRIER
500 FT. BARRIER
Surface Opening El. 2511.4
SEC 5
SEC 4
SEC 3
SEC 2
B.H. 4
Sur. El. 2507.6
Seam El. 2382.8
B.H. 8
Sur. El. 2466.7
Seam El. 2400.1
Seam El. 2472.6
B.H. 79
Sur. El. 2506.3
Seam El. 2352
B.H. 77
Sur. El. 2411.4
Seam El. 2264.5
B.H. 78
Sur. El. 2410.4
Seam El. 2130.4
B.H. 2
Sur. El. 2312.0
Seam El. 1989.8
No 1 LEFT WALL
No 2 LEFT WALL
No 3 LEFT WALL
No 4 LEFT WALL
No 1 RIGHT WALL
No 2 RIGHT WALL
No 3 RIGHT WALL
No 4 RIGHT WALL
MAIN DIP
MAIN SLOPE
MAIN SLOPE ENTRANCE
SUMP ROAD
Airshaft
Comox Logging and Railway Co's R/W
Canadian Collieries (Dunsmuir) Ltd Railroad To Mine
NANAIMO RIVER
Astronomic North
RANGE 1
CRANBERRY
DISTRICT
RANGE 2
CANADIAN COLLIERIES (DUNSMUIR) LTD
PLAN OF WHITE RAPIDS MINE
Scale:- 1" = 100'
Location - Sec. 3, Range 1, Cranberry District
Seam - Wellington.
Elevations reduced to Datum 2000 feet below Sea Level.
Mine abandoned July 28th 1950.
Austin J. Wright.
B.C. Mine Surveyor
inches
centimetres
This reference scale bar has been added to the original image. It will scale with the image as the image, therefore, it can be used as a reference for the original size.
Chief Inspector of Mines
202112
751430
202112