PROFILE ALONG WHITE RAPIDS AIRWAY –
SCALE: 1" = 50' (1 SMALL SQUARE = 5')

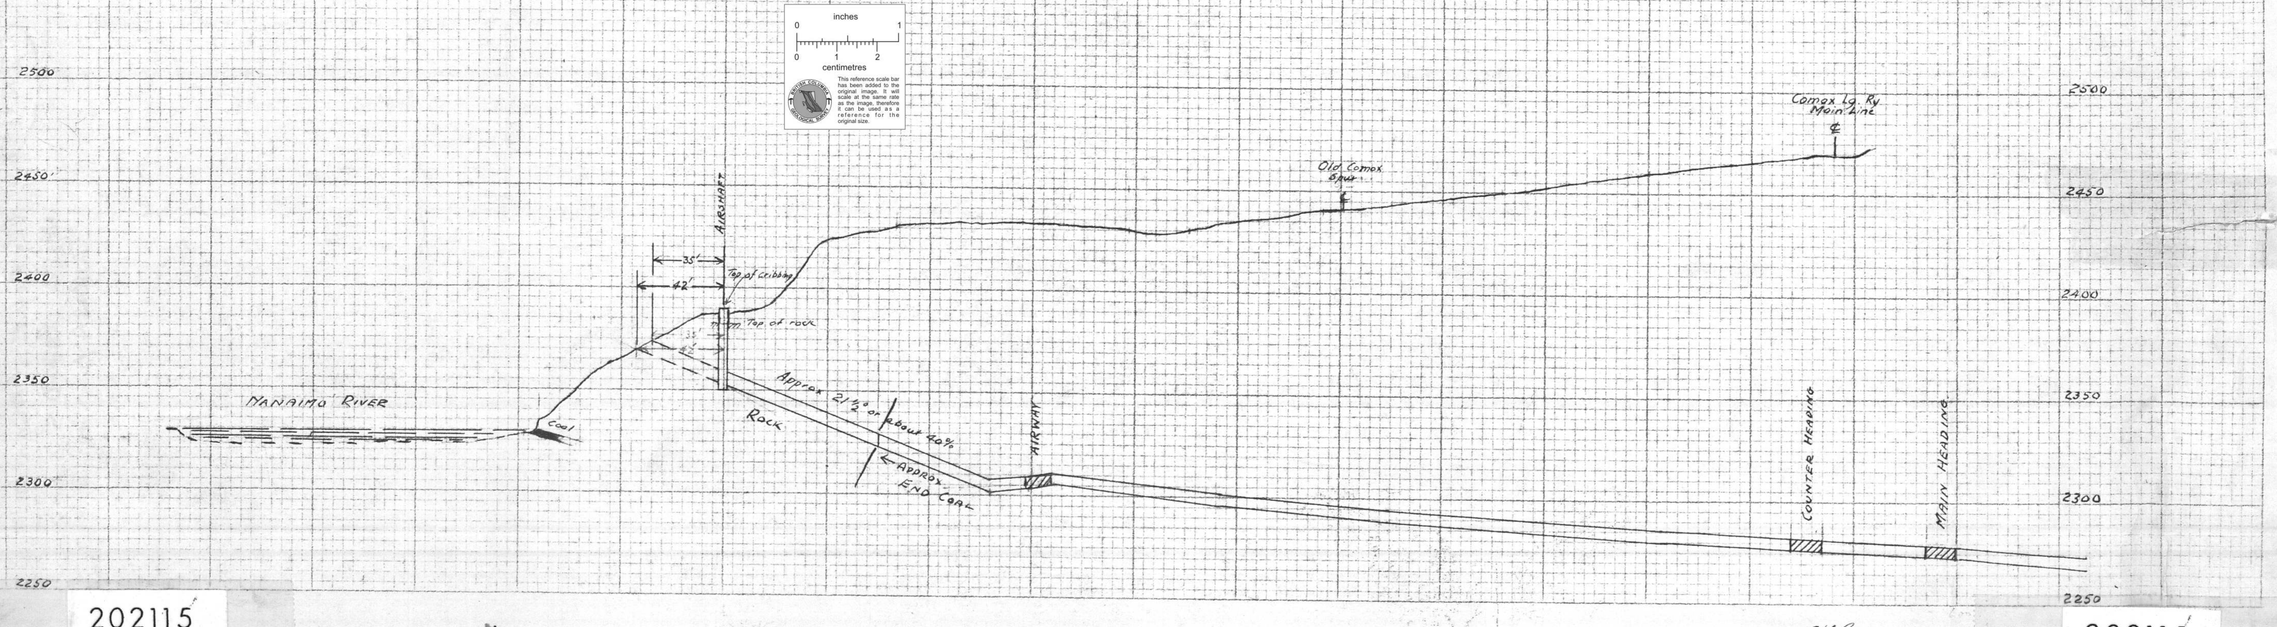

202115

A.F. Buckham
Eng'g Dept. CC(O)
March 3/53

202115
751433
HD 16