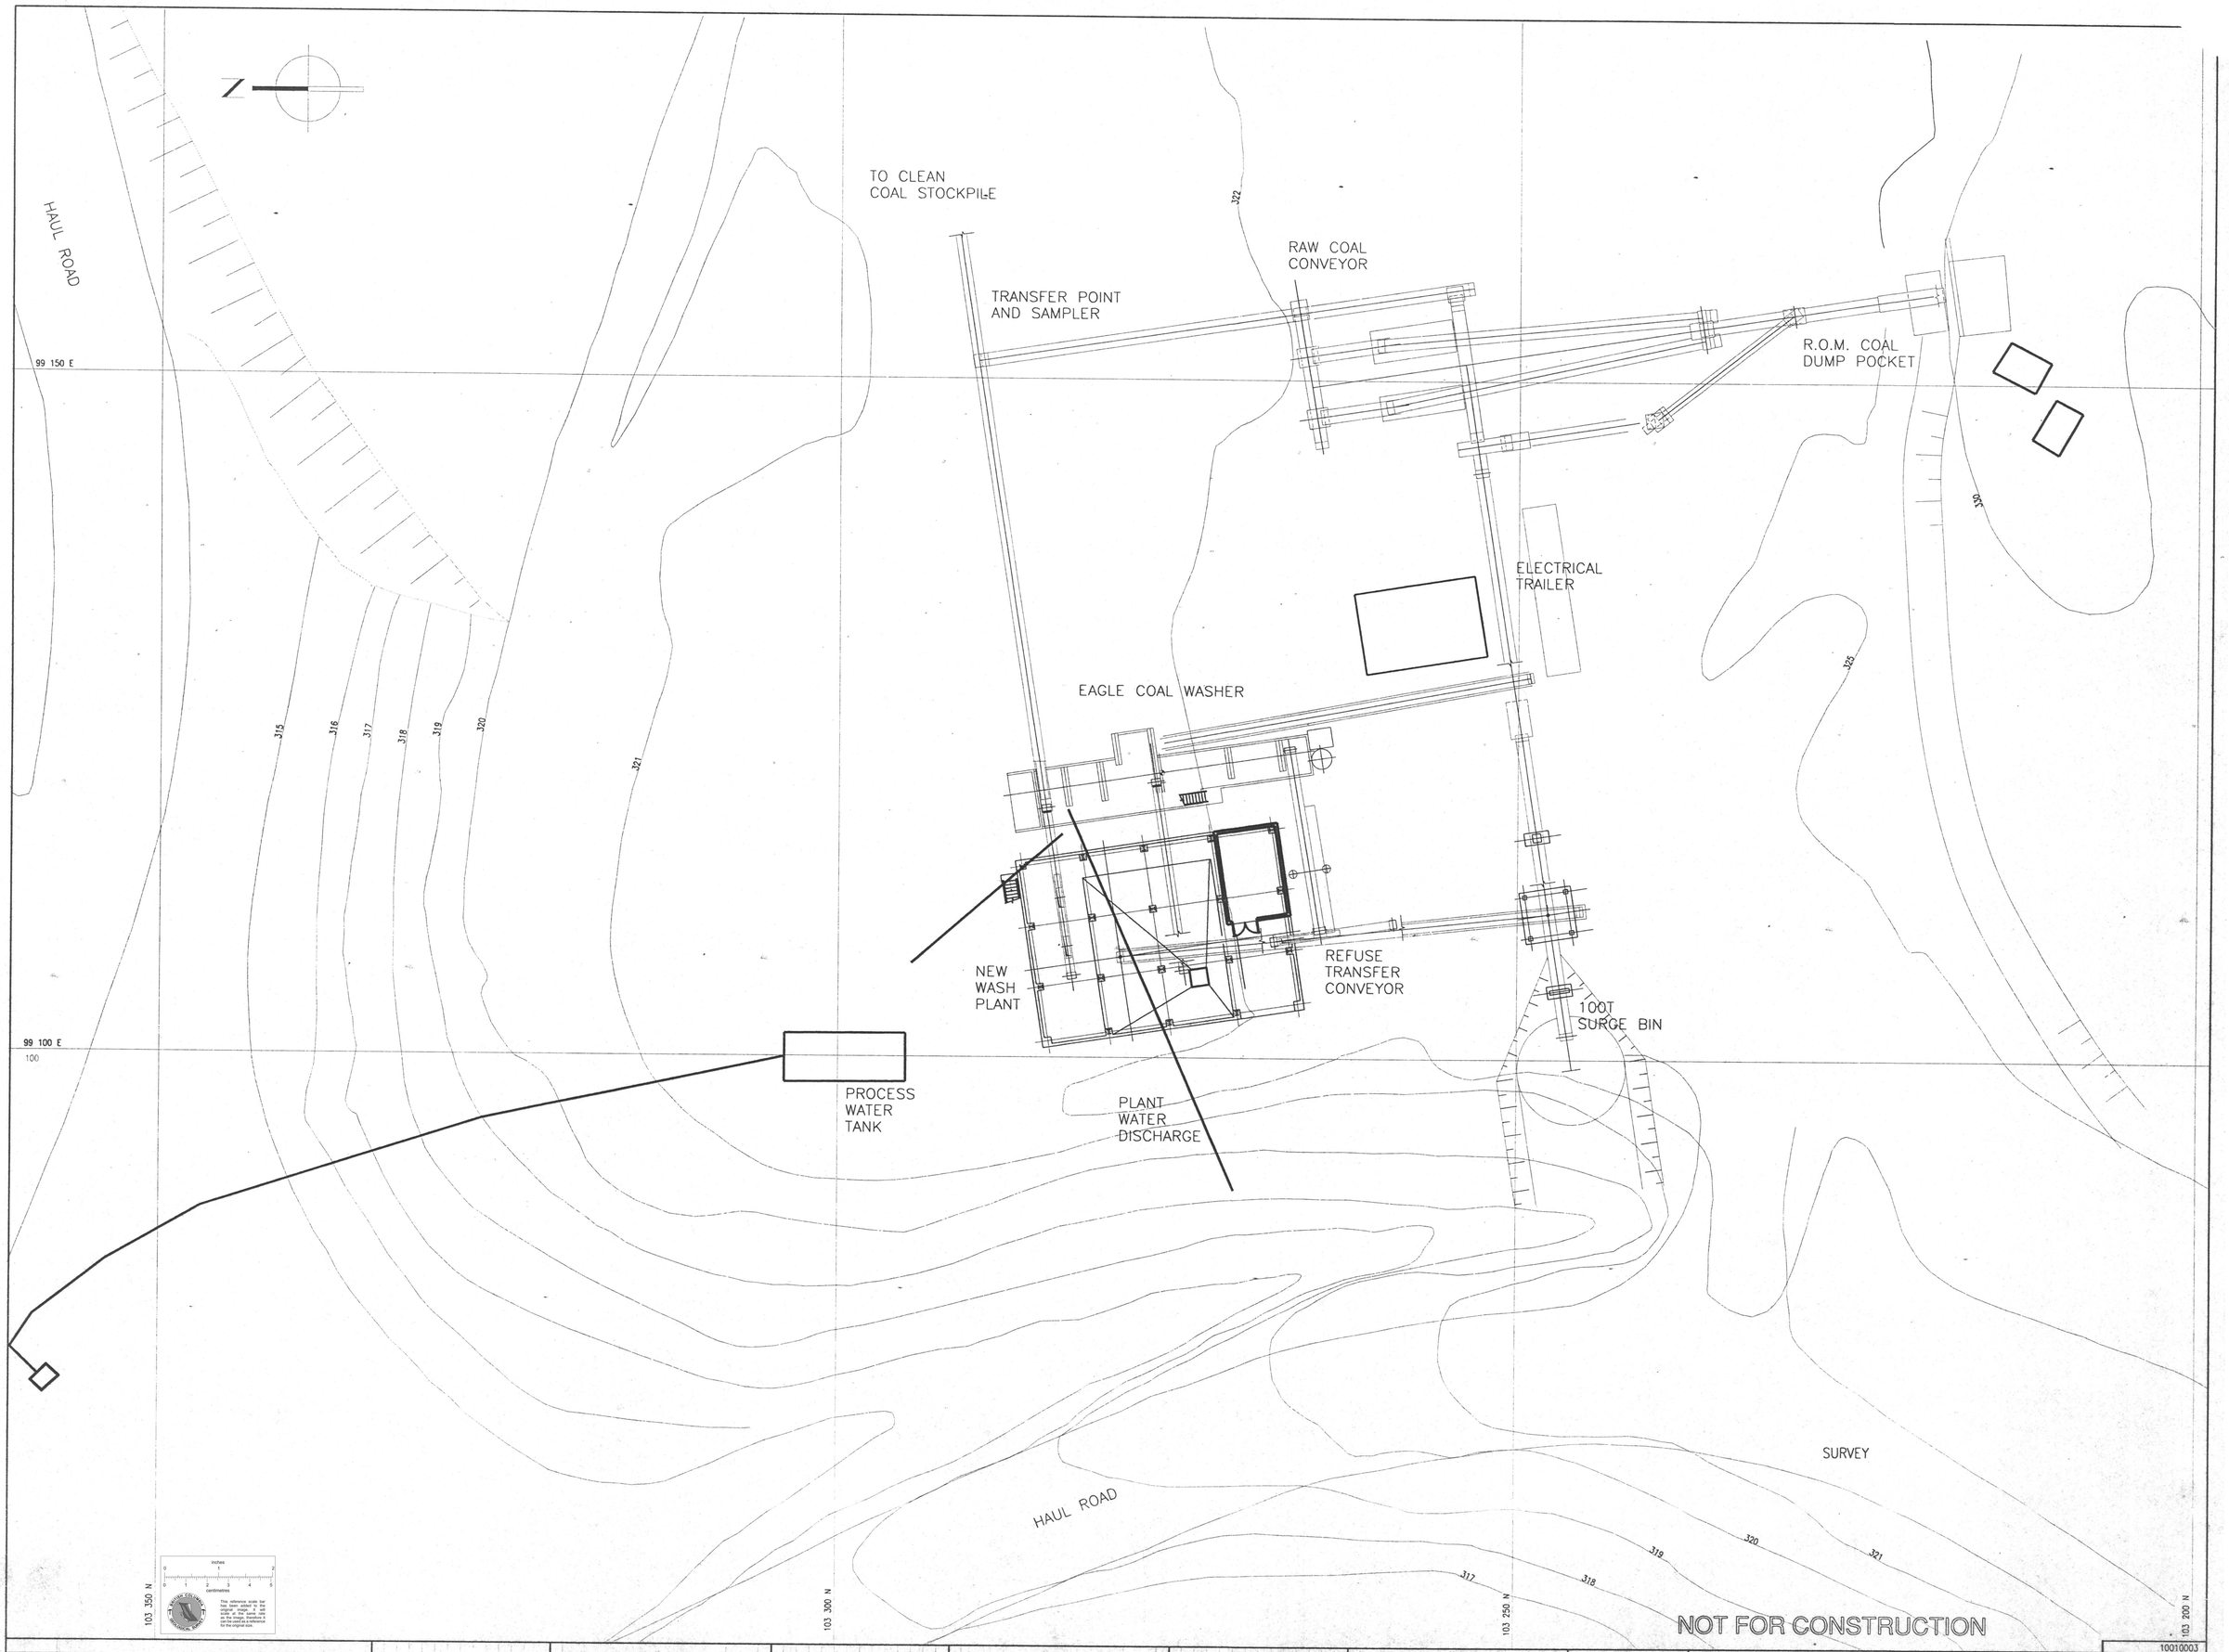
HAUL ROAD
TO CLEAN
COAL STOCKPILE
TRANSFER POINT
AND SAMPLER
RAW COAL
CONVEYOR
R.O.M. COAL
DUMP POCKET
ELECTRICAL
TRAILER
EAGLE COAL WASHER
NEW
WASH
PLANT
REFUSE
TRANSFER
CONVEYOR
100T
SURGE BIN
PROCESS
WATER
TANK
PLANT
WATER
DISCHARGE
99 150 E
99 100 E
100
103 350 N
103 300 N
103 250 N
103 200 N
315
316
317
318
319
320
321
322
325
330
SURVEY
HAUL ROAD
NOT FOR CONSTRUCTION

| | | |