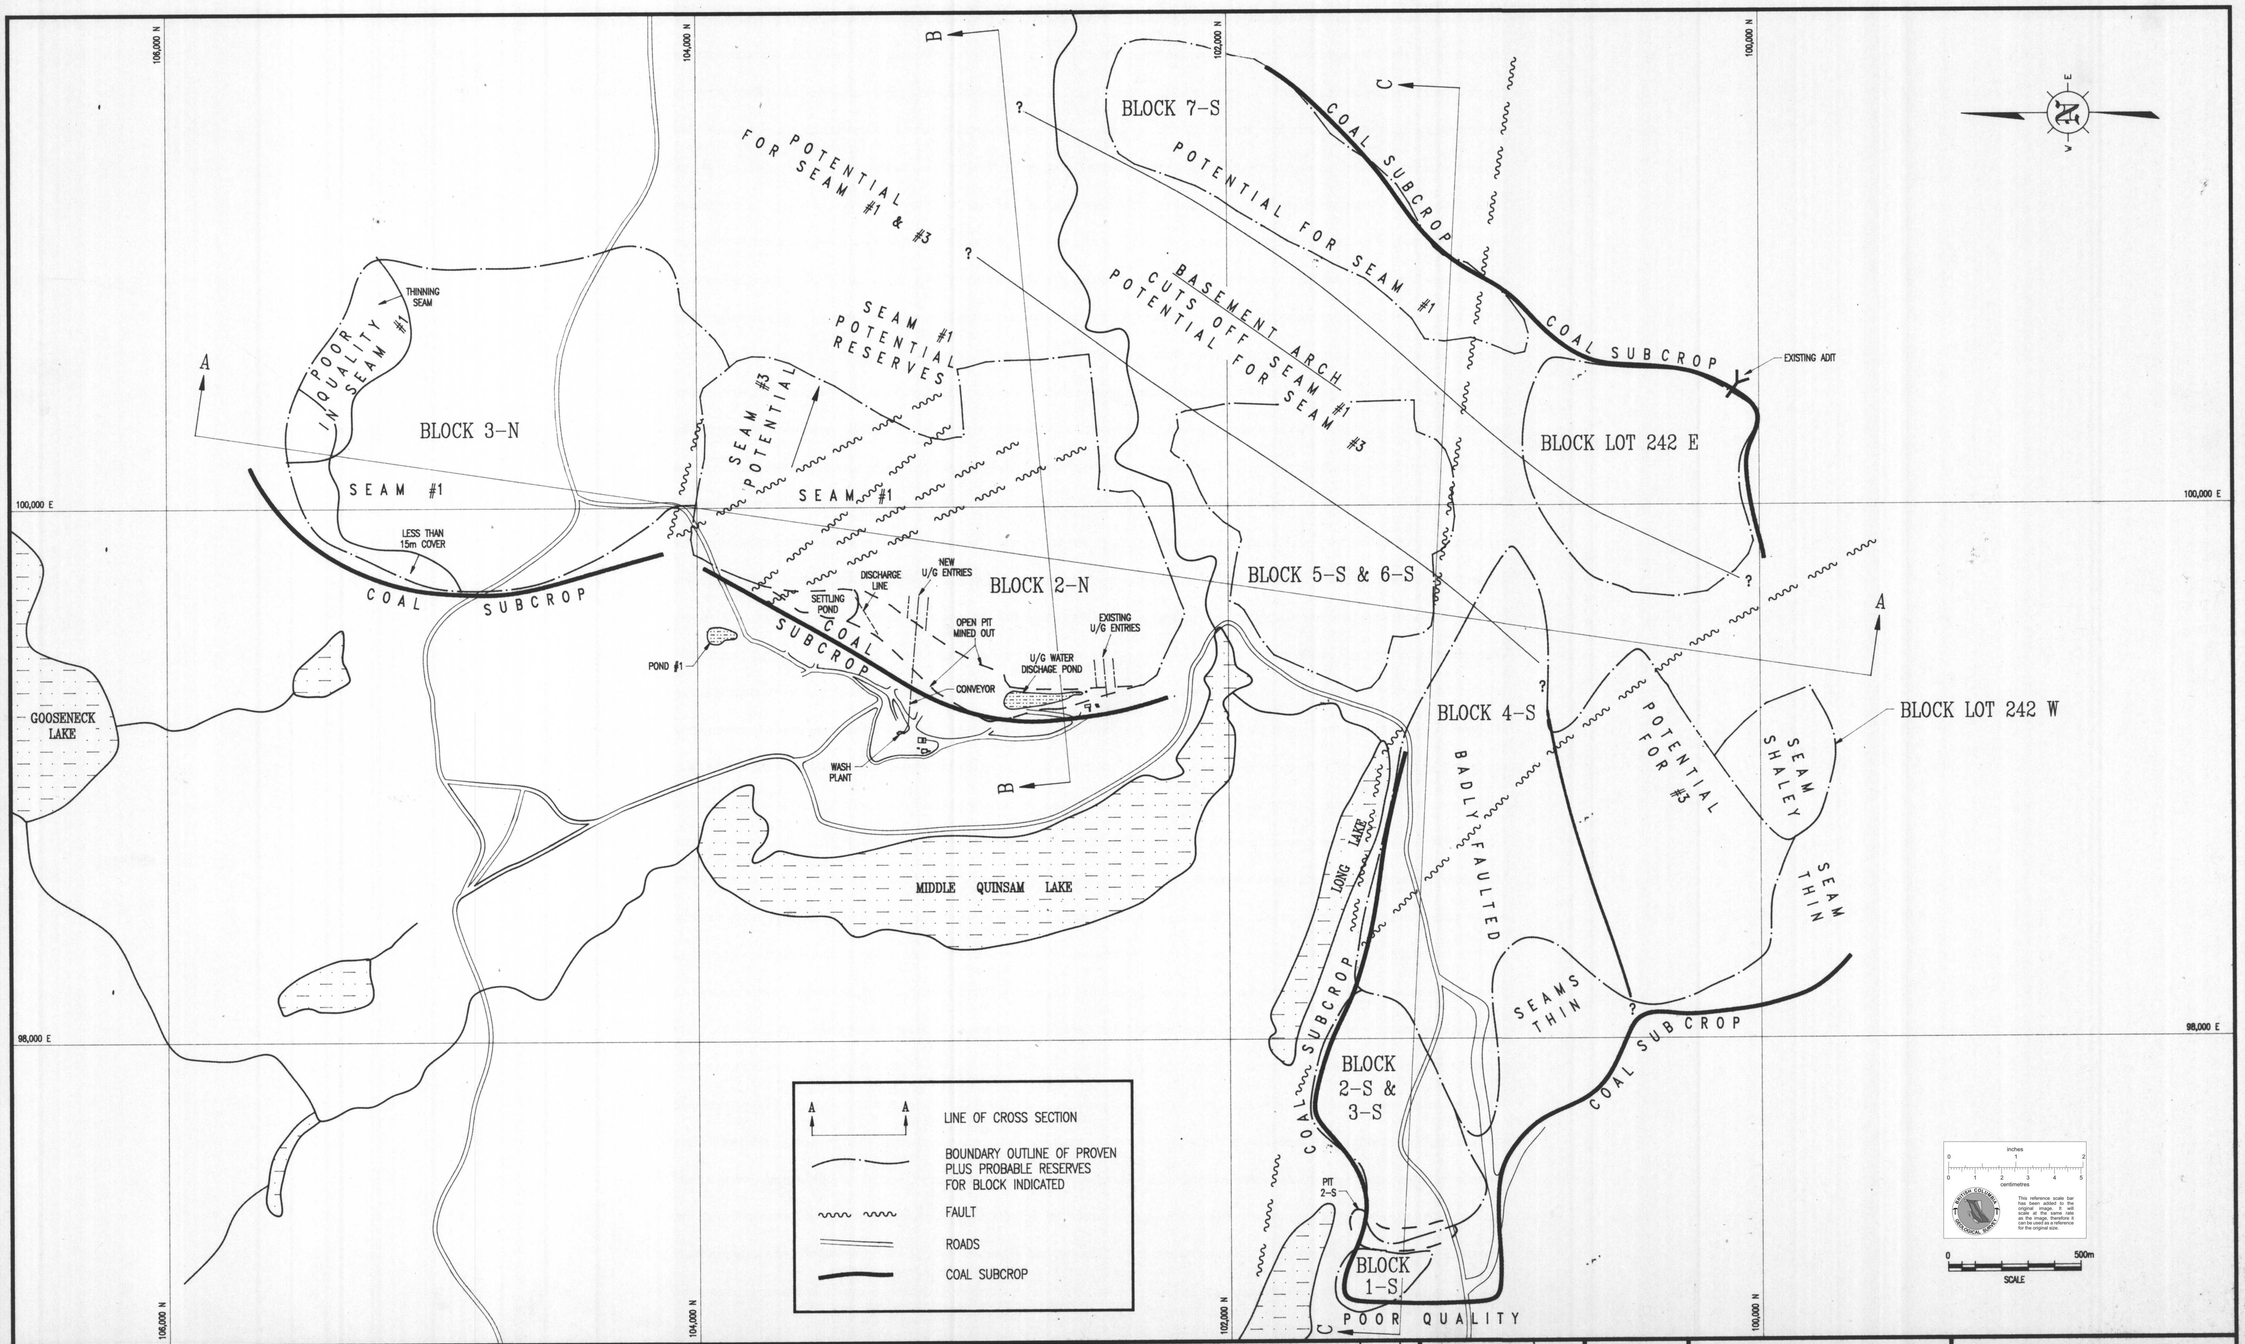

DWG. NO.	REFERENCE DRAWING	DWG. NO.	REFERENCE DRAWING	NO.	DESCRIPTION OF REVISION	DATE	BY	NO.	DESCRIPTION OF REVISION	DATE	BY

SCALE: 1:10,000		DATE
DESIGNED:		
DRAWN: E.P.		MAY 5/92
CHECKED:		
APPROVED:		

BRINCQ COAL MINING CORP.
QUINSAM MINE
STRUCTURAL PLAN

HILLSBOROUGH RESOURCES LTD.
BRAMPTON, ONTARIO CANADA

DWG. NO. 91-BC-105 REV.

753035