PLAN OF
LOT 2025, C. C. NO. 3 MINERAL CLAIM
LOT 2026, C. C. NO. 4 MINERAL CLAIM
LOT 2027, MOLLY NO. 1 MINERAL CLAIM
LOT 2028, C.C. NO. 6 FRACTIONAL MINERAL CLAIM
CLAYOQUOT DISTRICT

SCALE: 1 INCH - 300 FEET

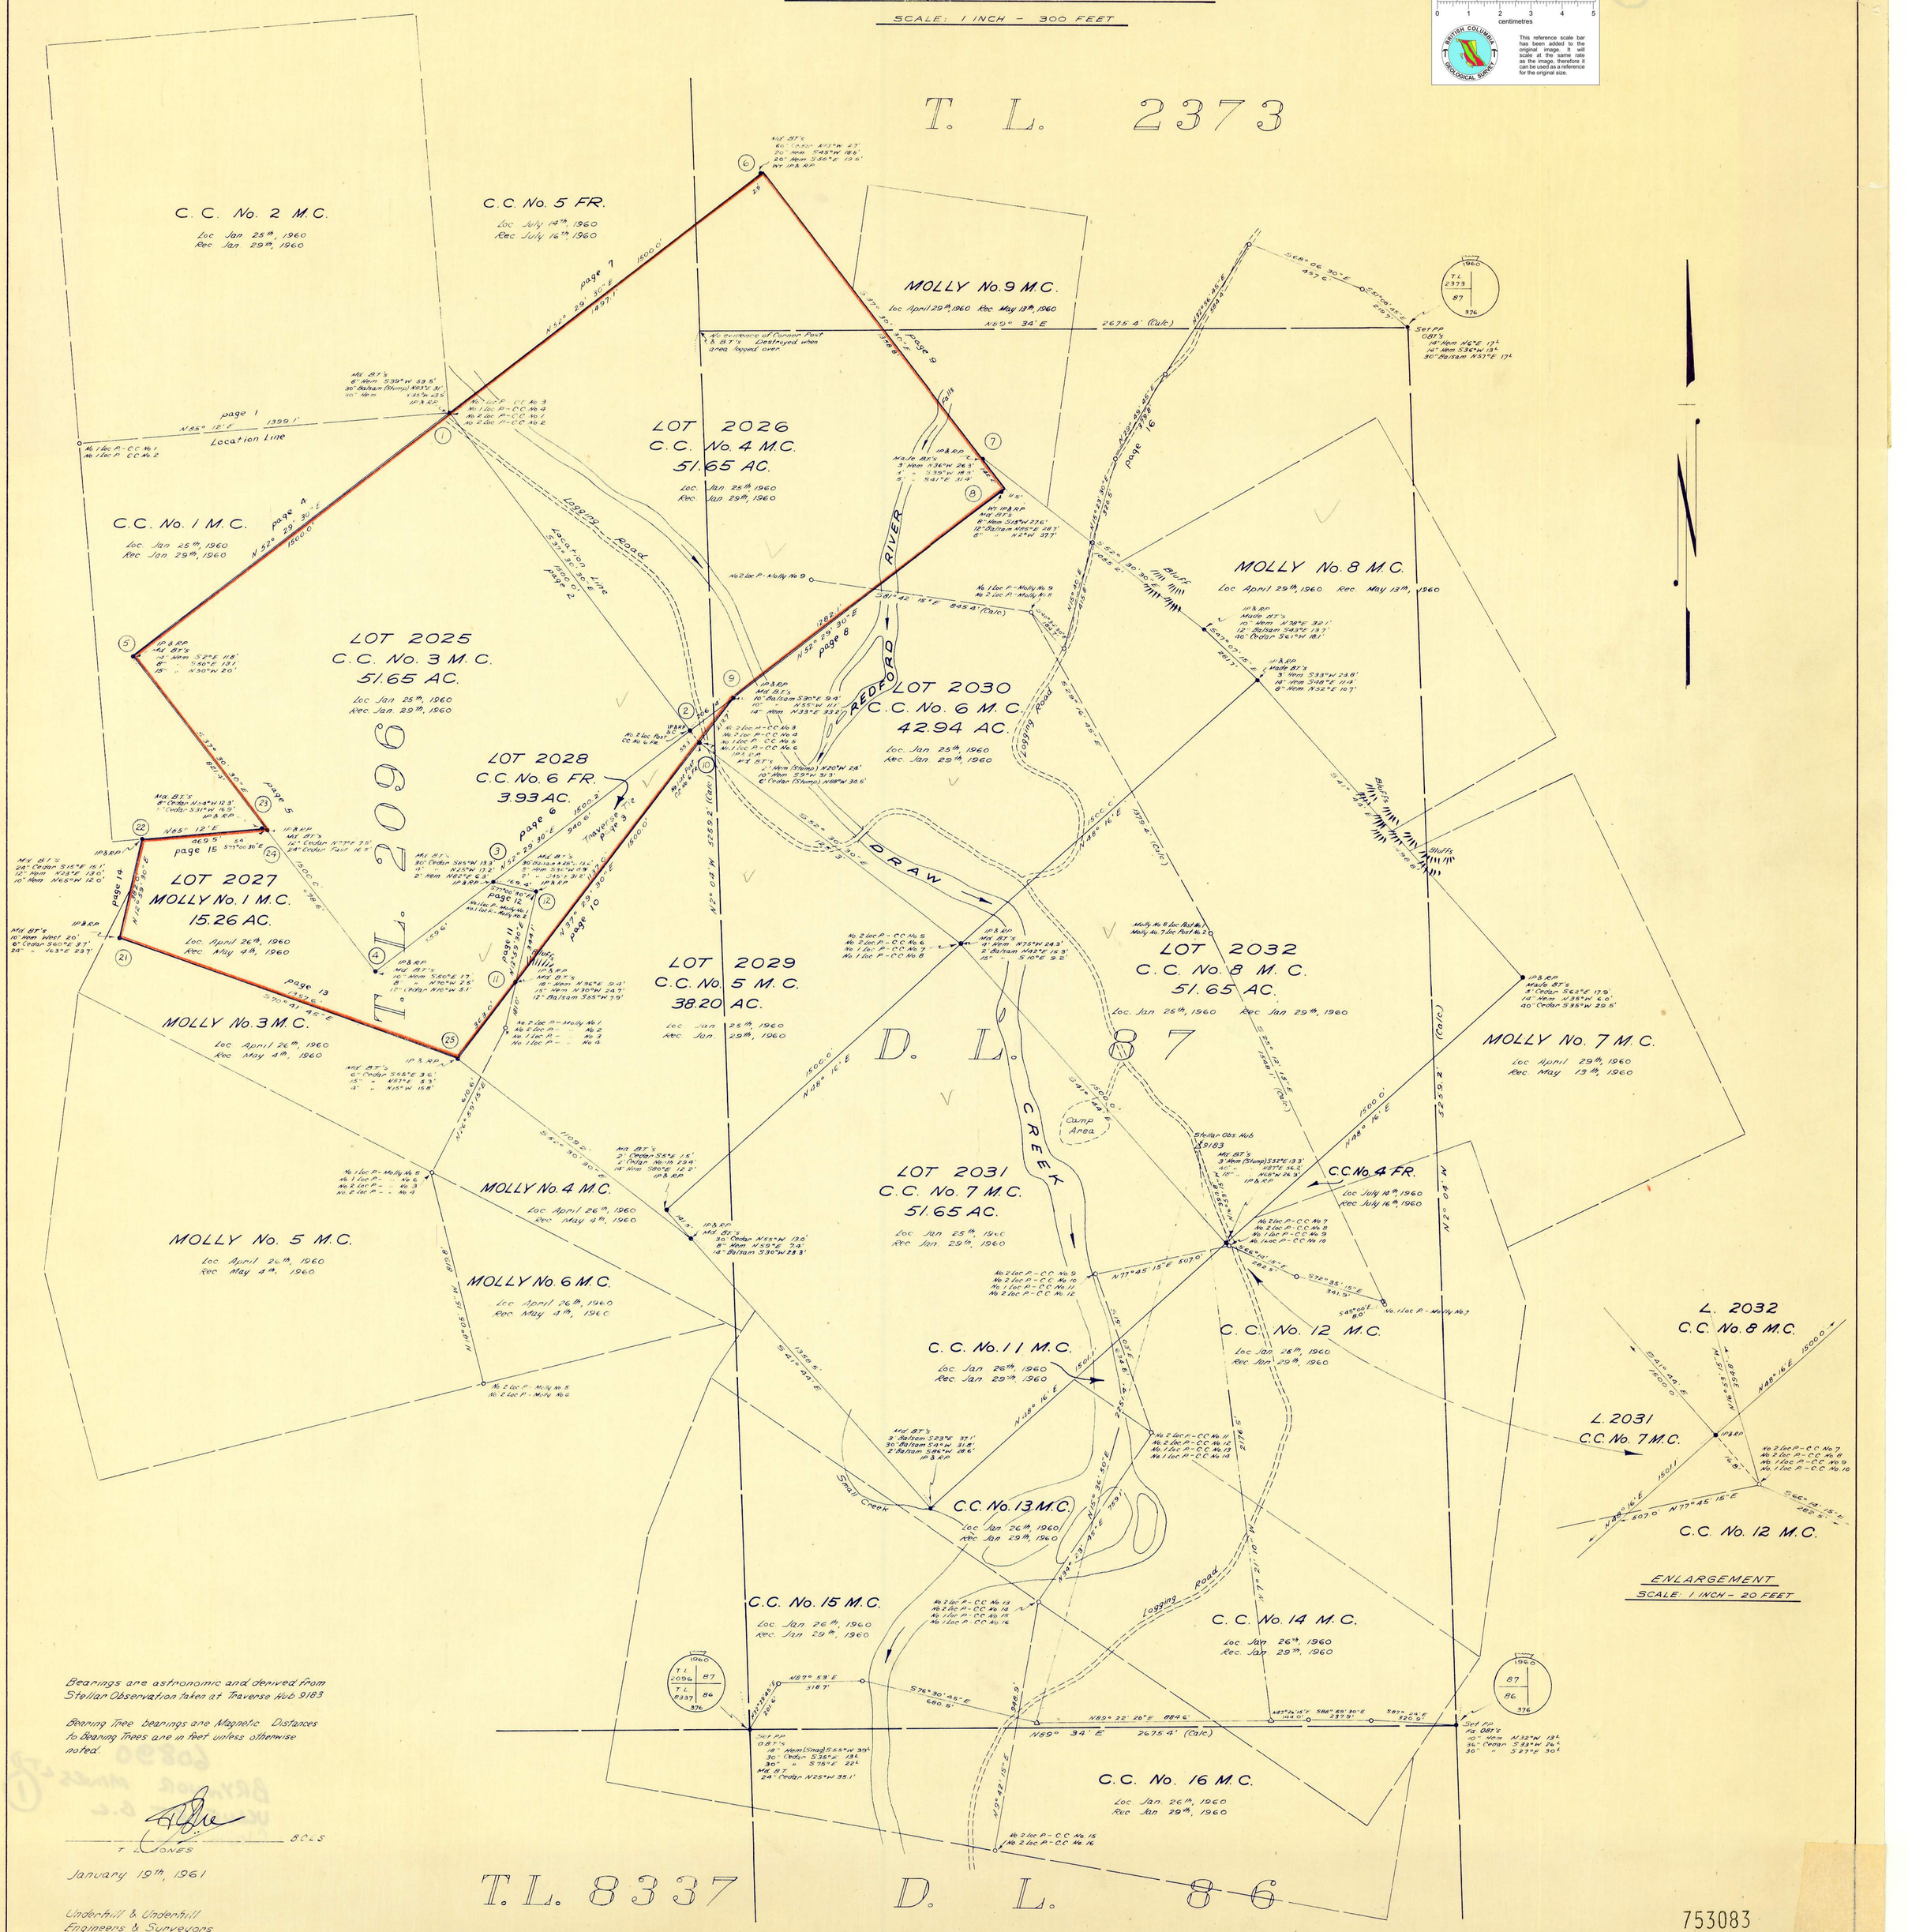

Bearings are astronomic and derived from Stellar Observation taken at Traverse Hub 9183

Bearing Tree bearings are Magnetic. Distances to Bearing Trees are in feet unless otherwise noted.

T. L. JONES BCLS

January 19th, 1961

Underhill & Underhill
Engineers & Surveyors
Vancouver, B.C.

753083

318-13
60890 KENNEDY LAKE IRON
BRYNNOR MINE

FB 460 p 1-47

J-2064

60890 06809