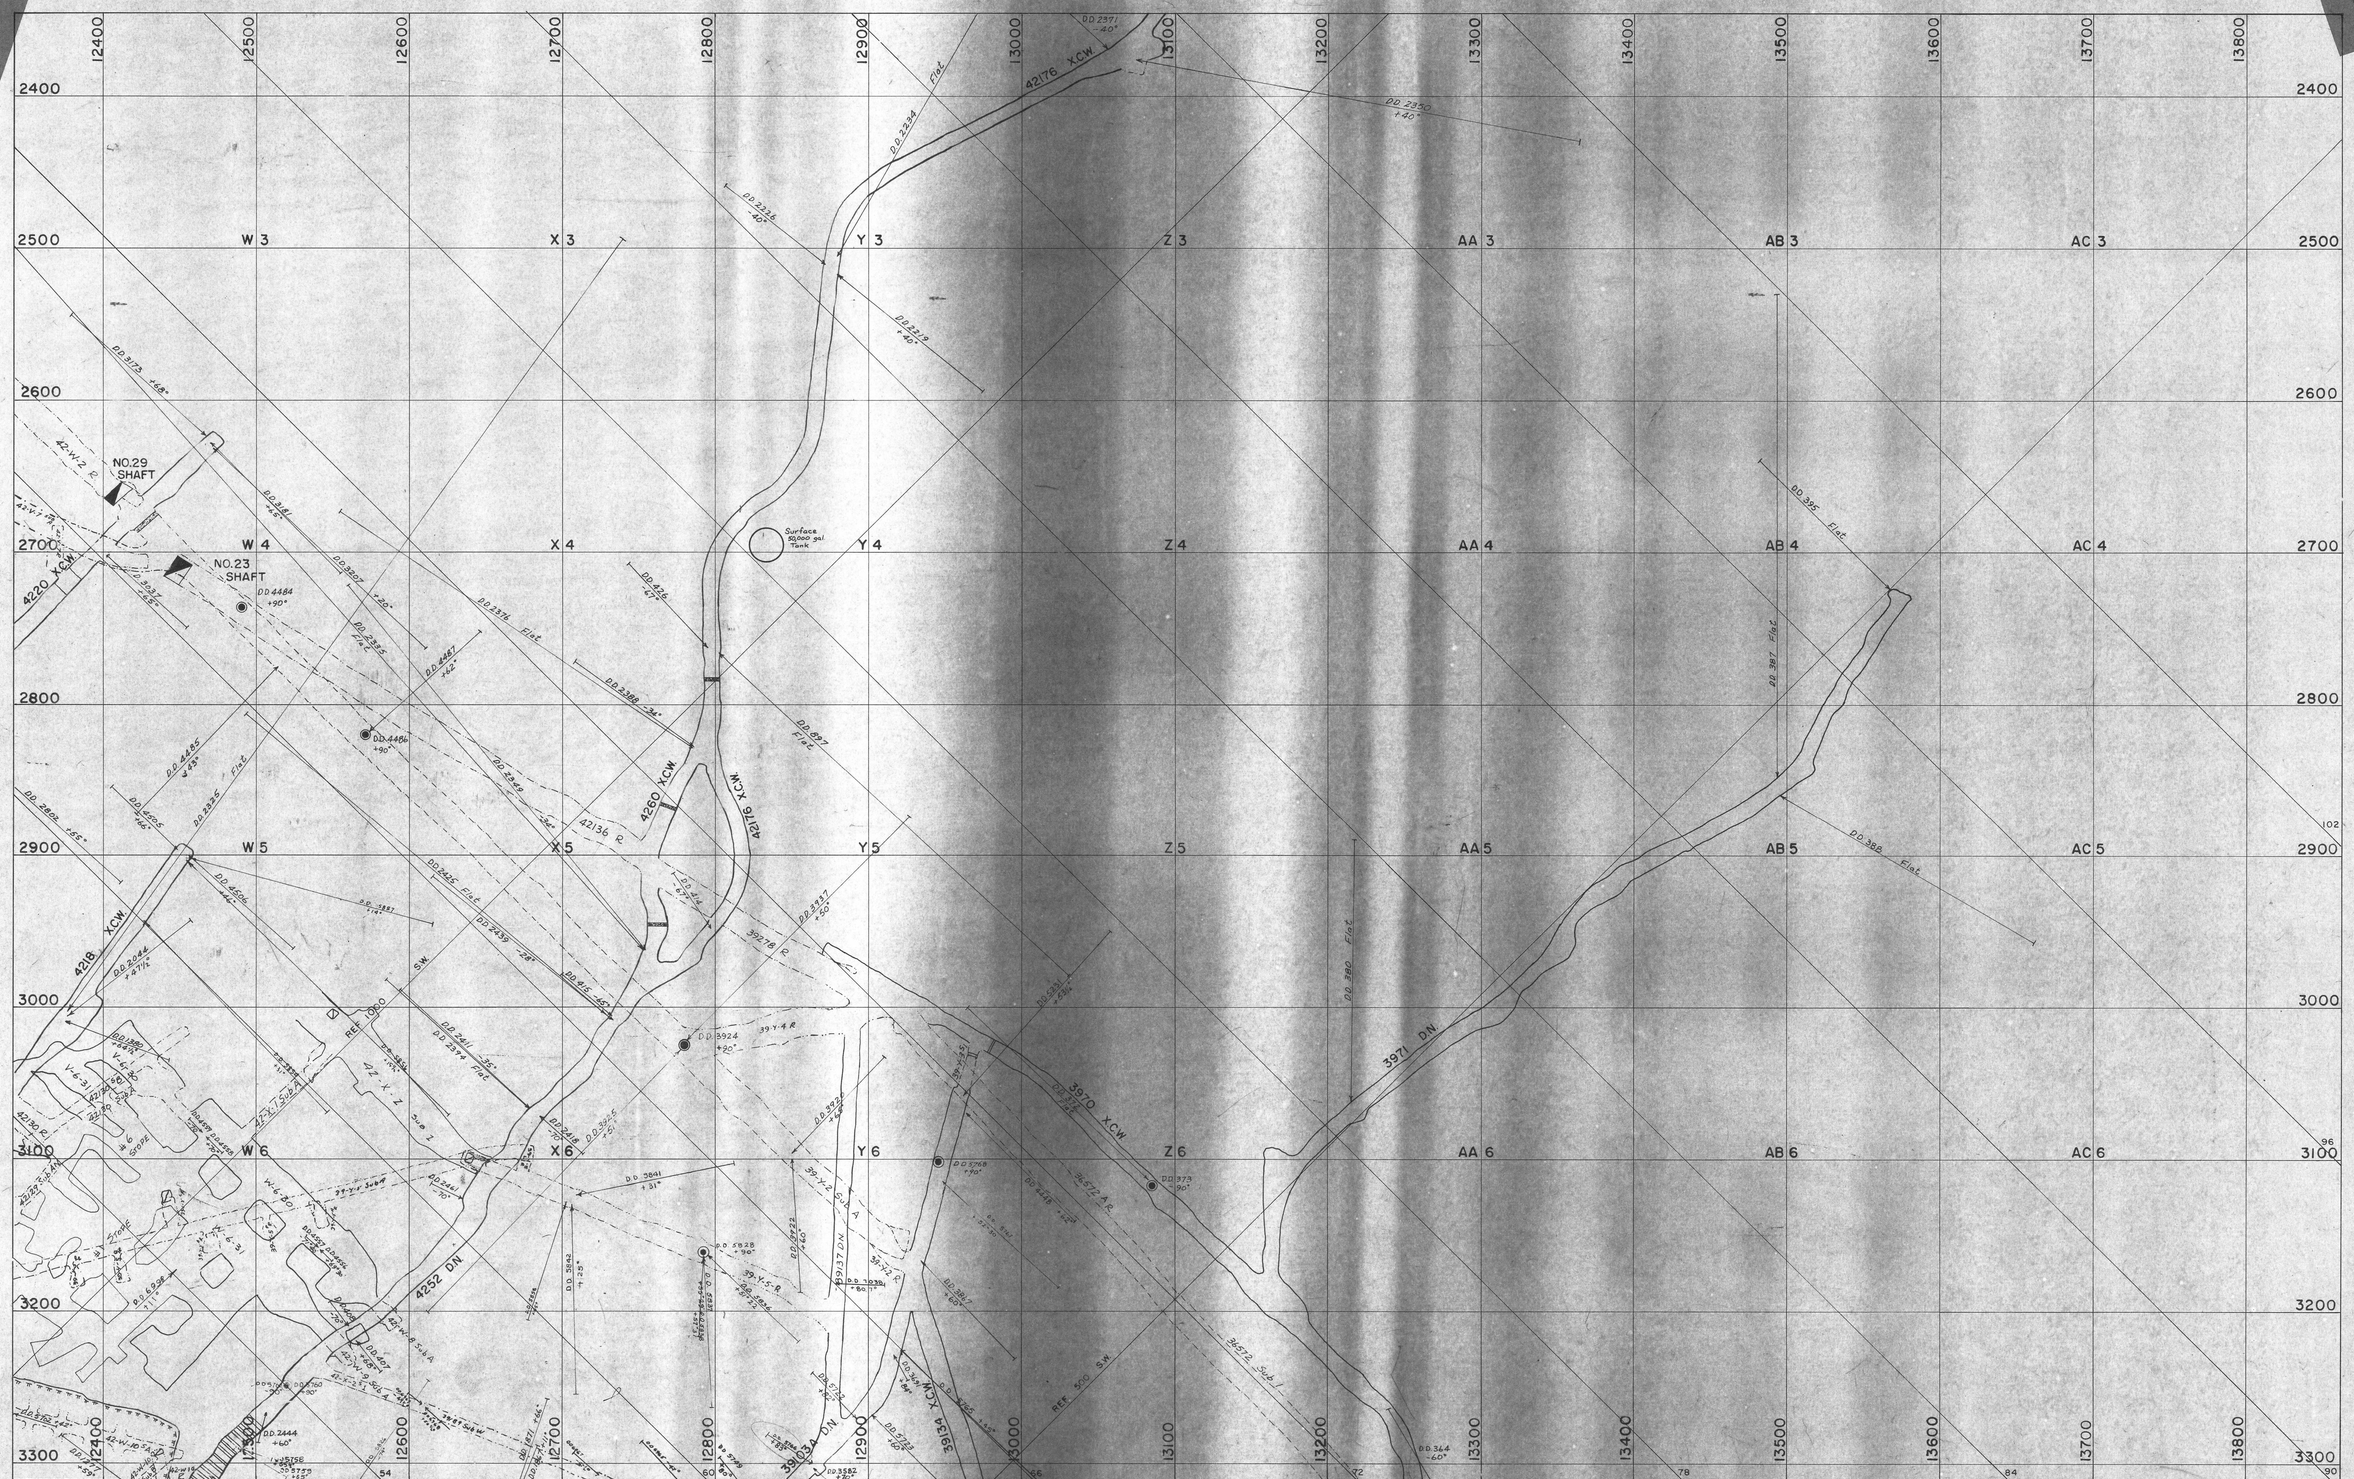

21	33
17	18
13	14

SECTION:
DEPT: ENGINEERING
MADE BY: K. McTEER JULY '64
CHECKED BY:

J.S.	1 Apr./65	GAD	Mar 1/68	L.L.	Jan 1/76		
J.S.	1 Feb/66	JMG	Jul 1/68	L.L.	Jan 1/76		
J.S.	1 Mar/66	GAD	Sept 1/68	R.M.	Jan 1/77		
GAD	1 Oct/67	LCS	Oct 1/69	W.G.M.	Jan 1/86		
GAD	1 Nov/68	WLS	Feb 1/70				
GAD	Jan 1/68	GAD	Jan 1/72				
GAD	Feb 1/68	GAD	Jan 25/73				

CHECKED BY

CONSOLIDATED MINING AND SMELTING CO. OF CANADA LTD.

SULLIVAN MINE

TITLE: MINE PLAN
SCALE: 1 IN. = 40 FT.
DRAWING NO: 200-18

18

This reference scale bar has been added to the original image. It will scale at the same rate as the image, therefore it can be used as a reference for the original size.

753197