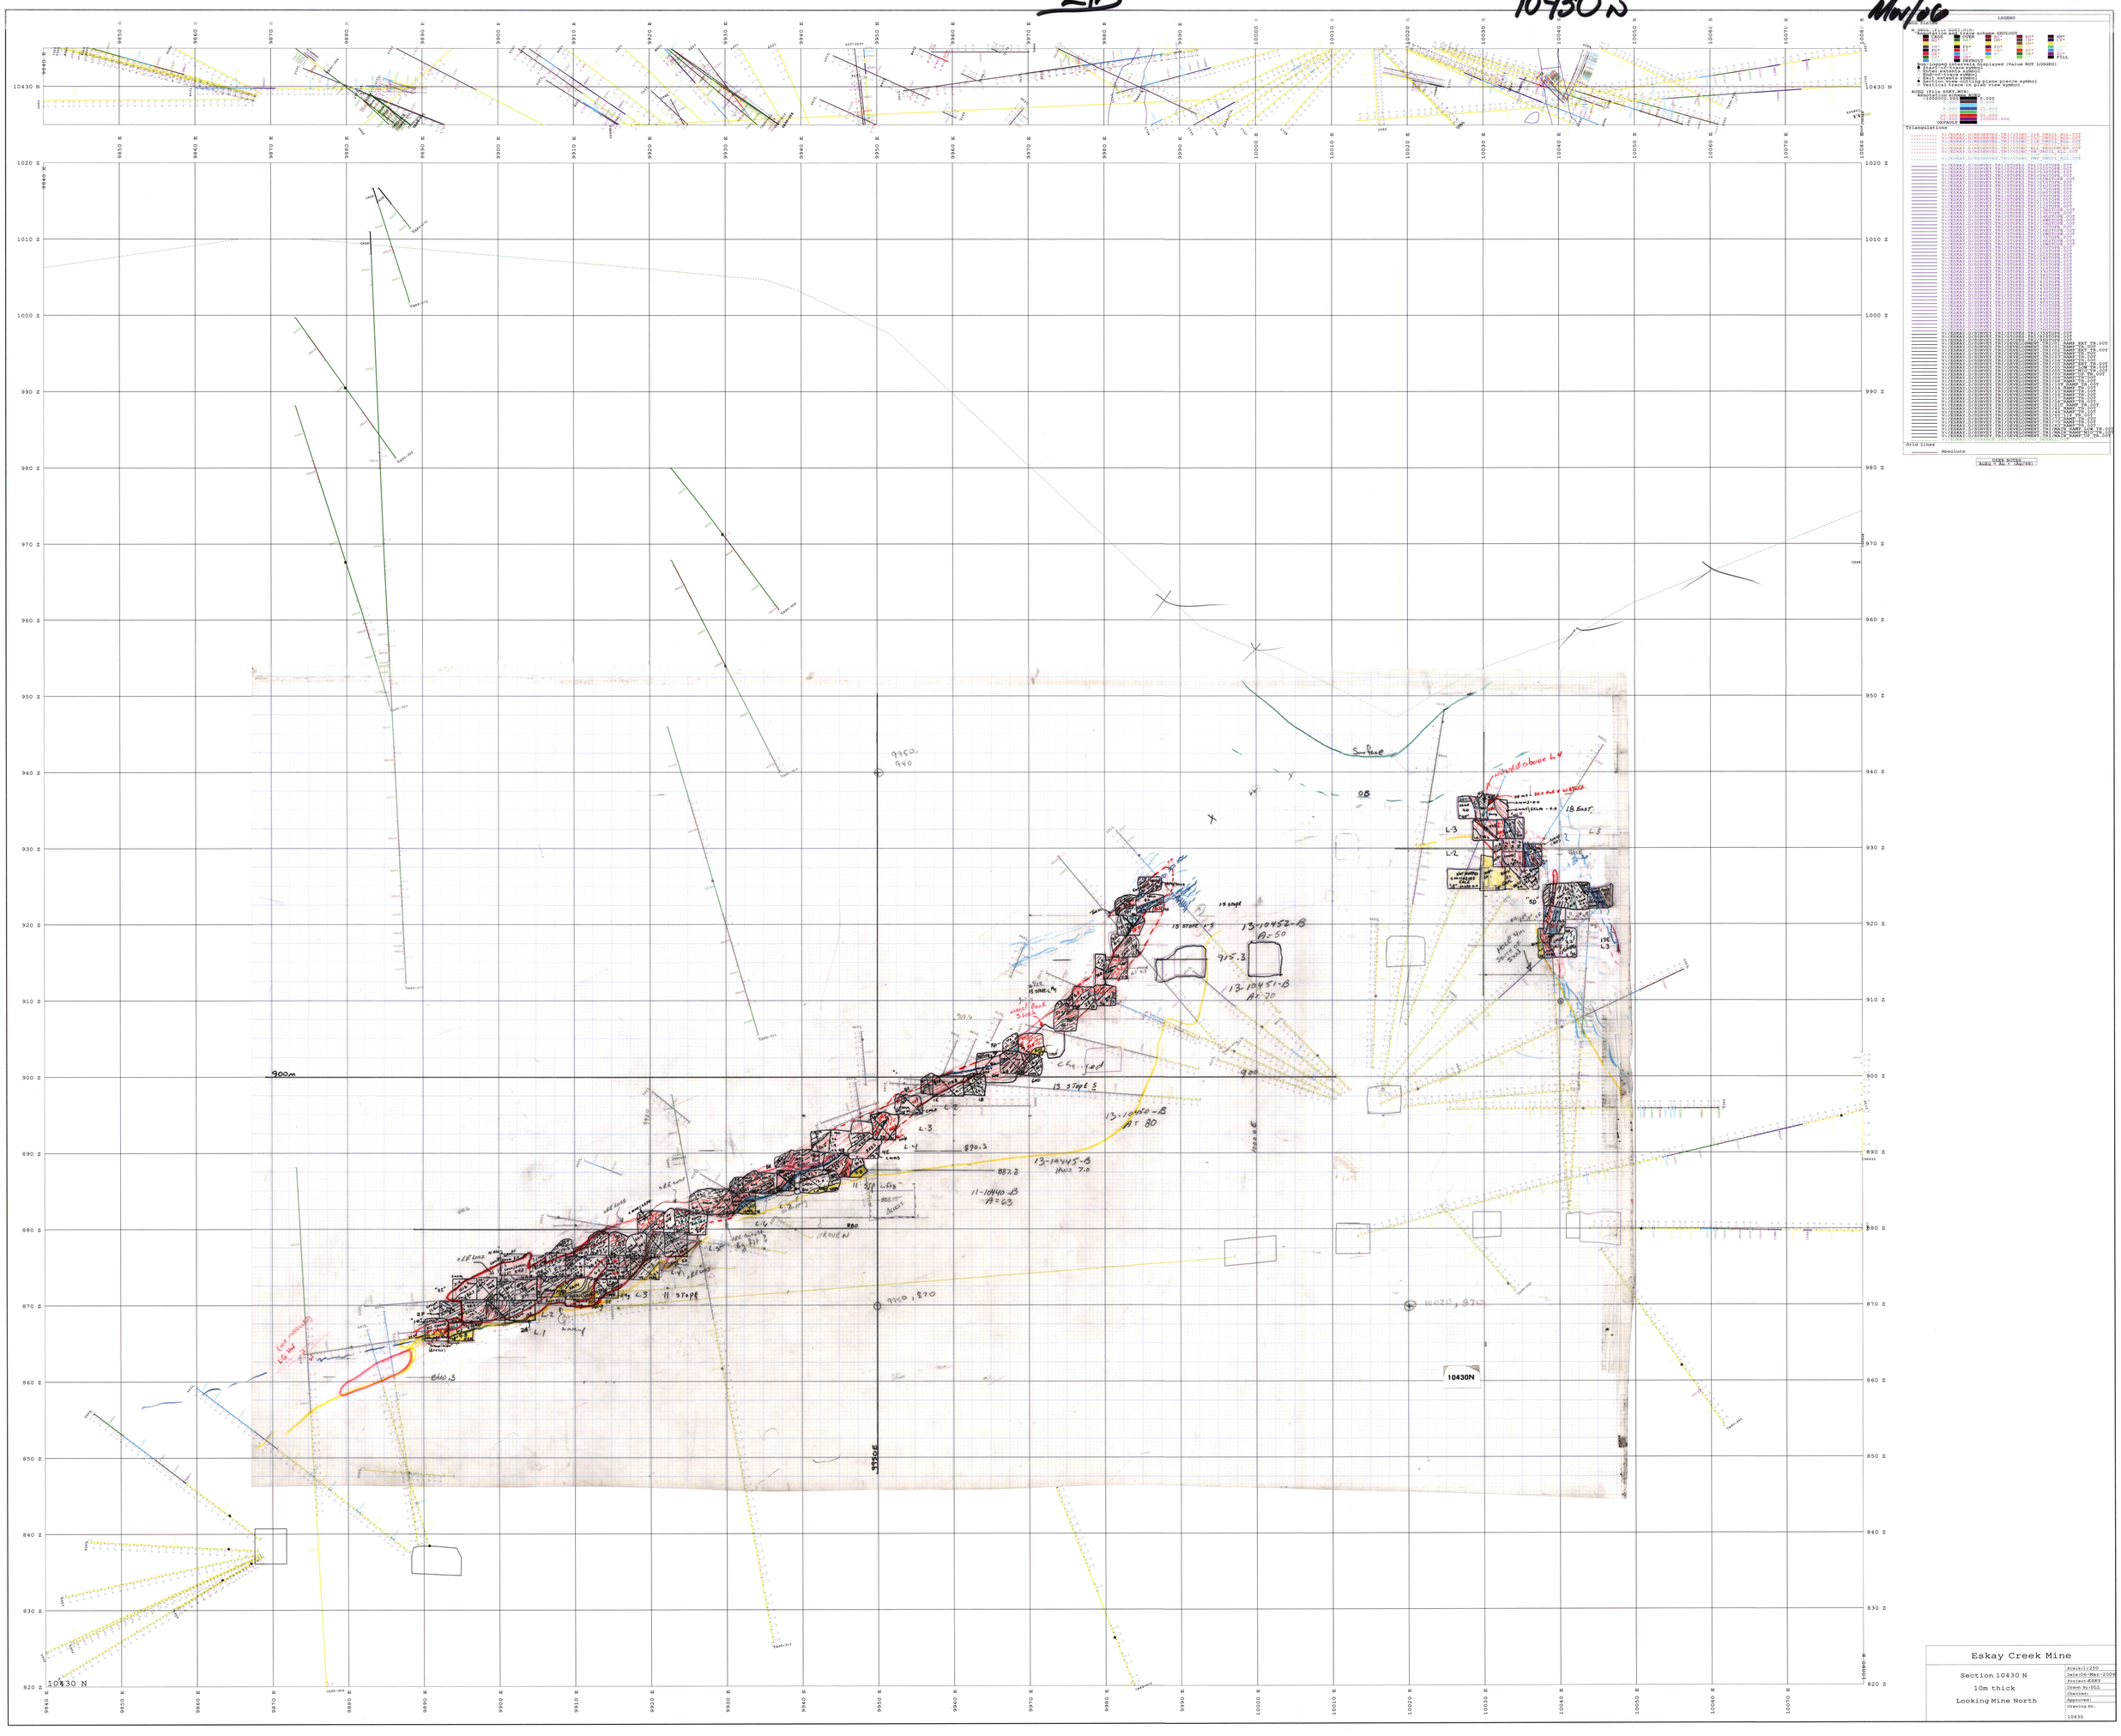

21B
21B 23
10430 N
Mar/06
LEGEND
Triangulations
Grid lines
Absolute
Surface
13-10452-B
A=50
13-10451-B
A=70
13-10450-B
A=80
13-10445-B
11-10440-B
A=63
900m
10430N
Eskay Creek Mine
Section 10430 N
10m thick
Looking Mine North
Scale:1:250
Date:06-Mar-2006
Project:ESKY
Drawn By:DLL
Checked:
Approved:
Drawing No.
10430