21B

21B 25

10450 N

Mar/06

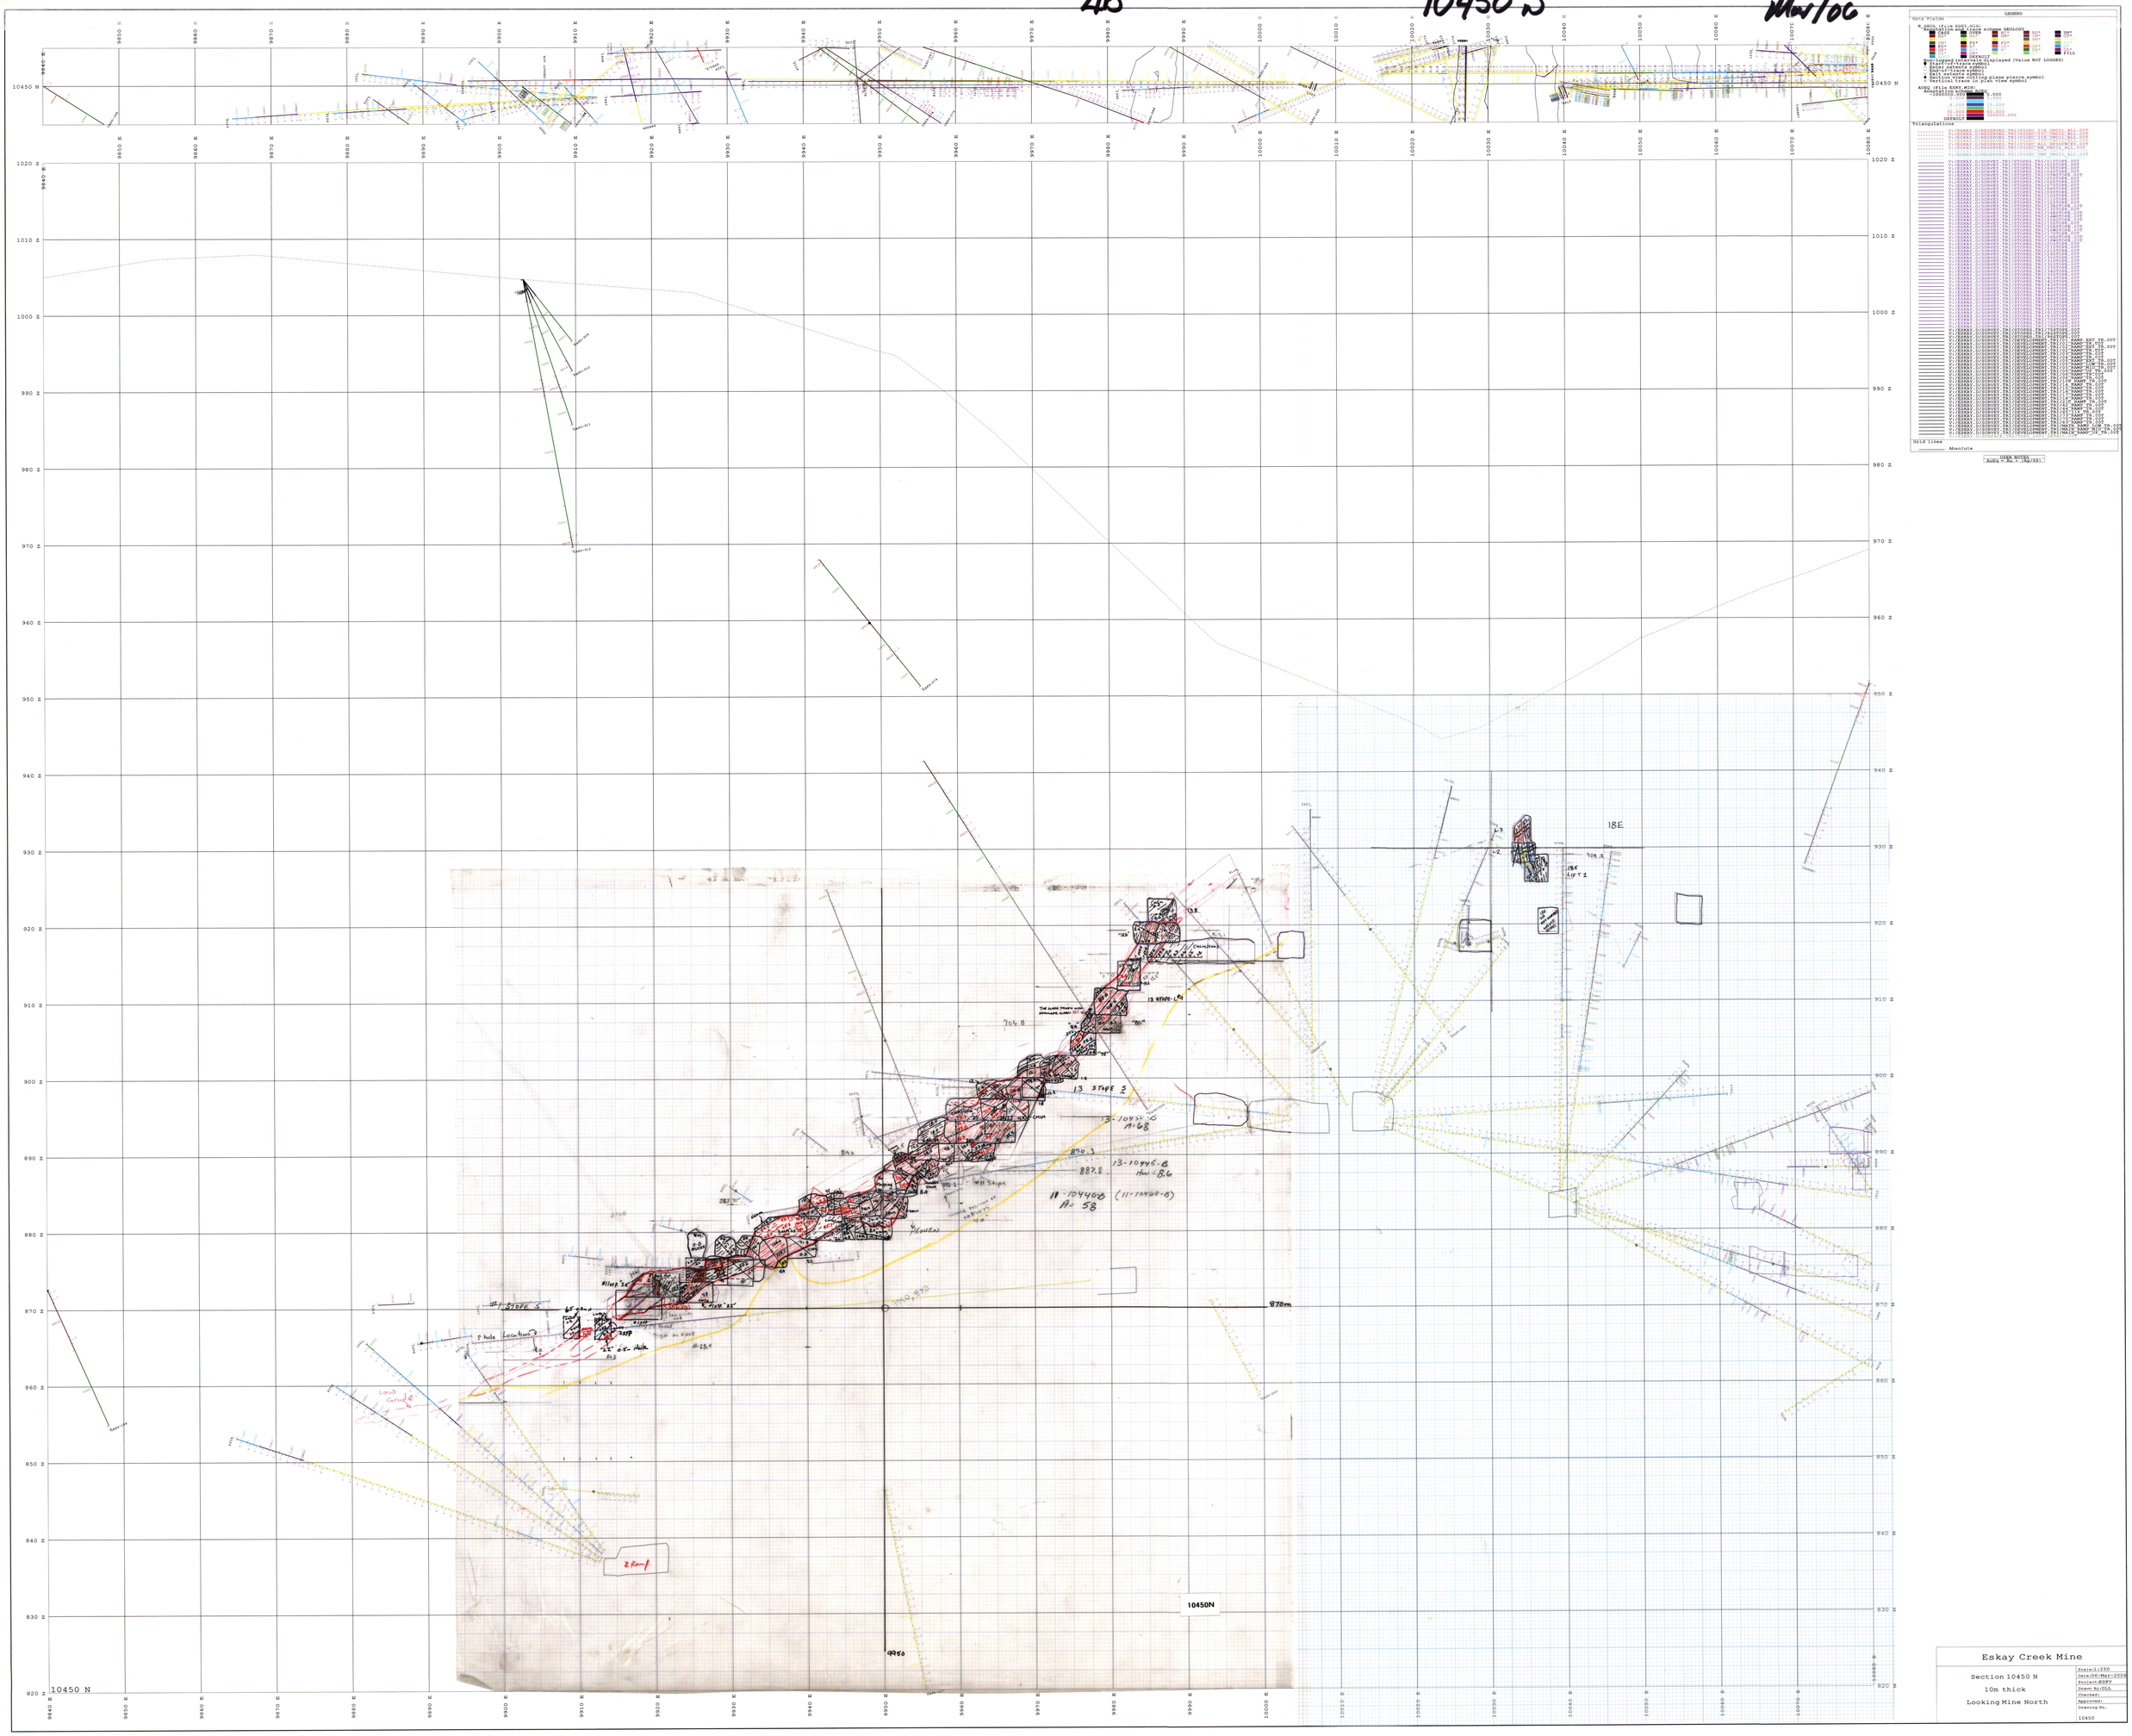

Eskay Creek Mine

Section 10450 N

10m thick

Looking Mine North

Scale	1:250
Date	06-Mar-2006
Project	ESKY
Drawn By	DLL
Checked	
Approved	
Drawing No.	10450