P24

28-822

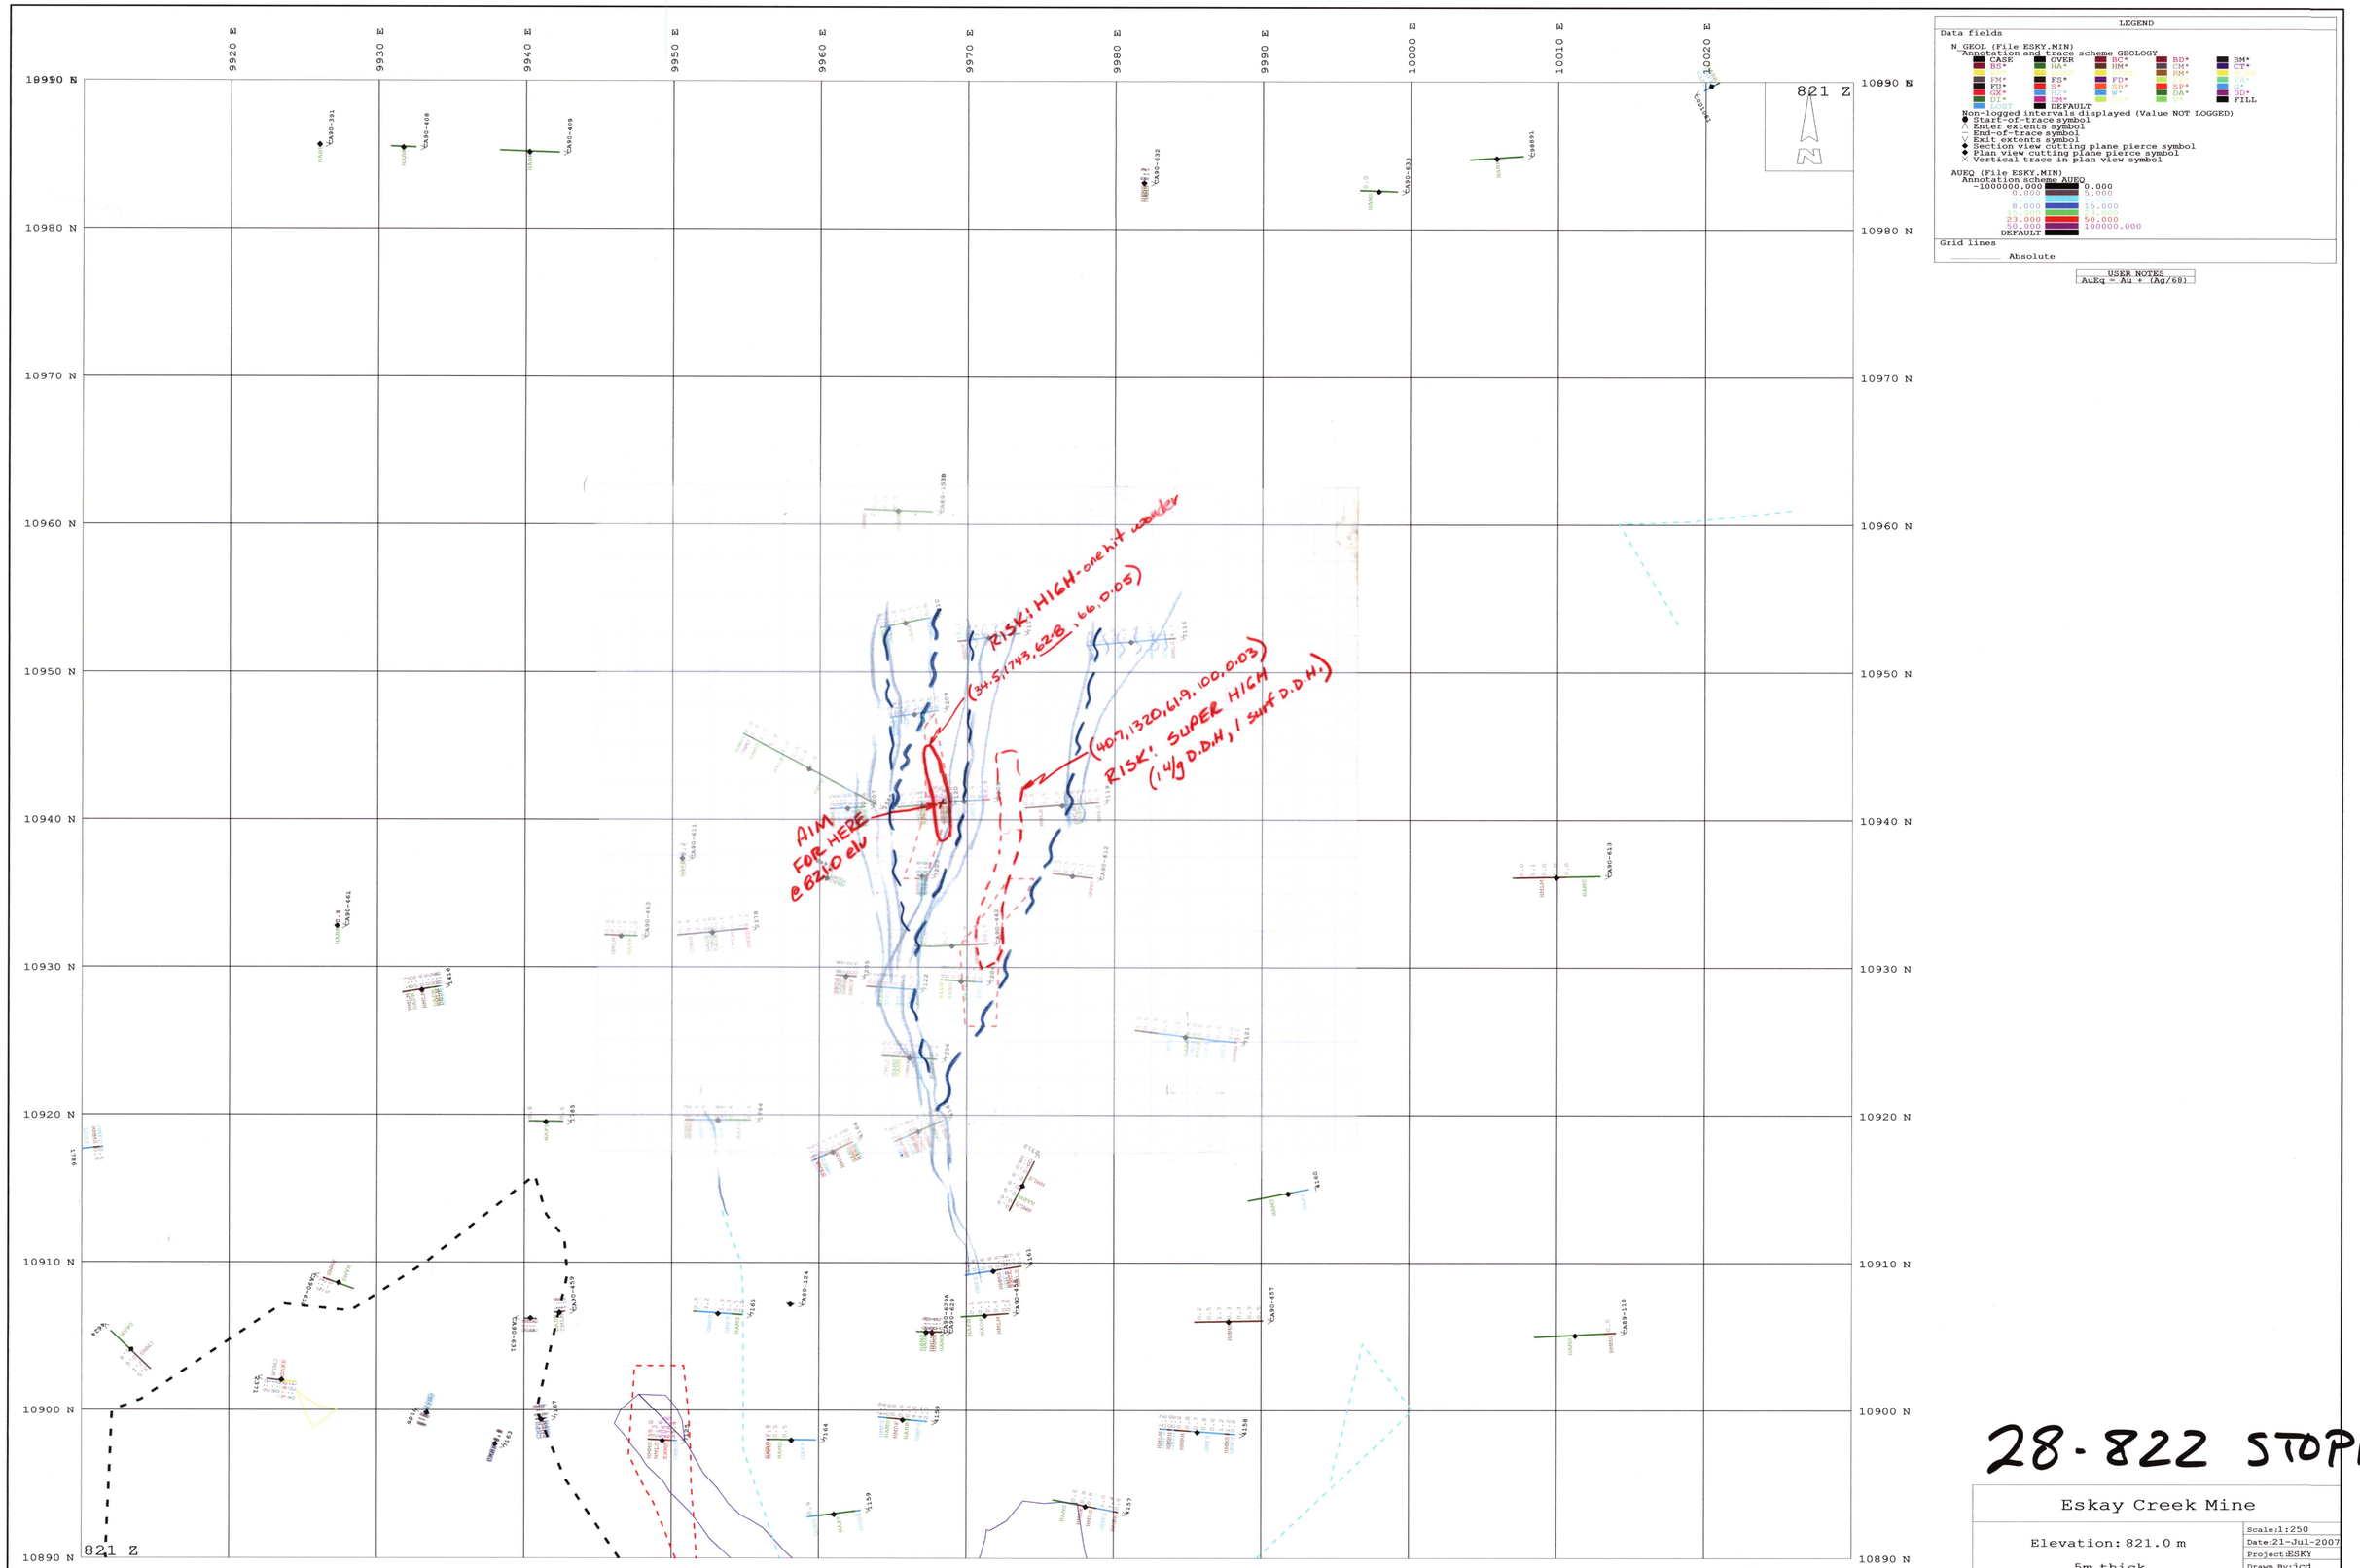


28-822 STOPE

Eskay Creek Mine

Elevation: 821.0 m

5m thick

28 Stope

| | |
|---|---|
| Scale: | 1:250 |
| Date: | 21-Jul-2007 |
| Project: | ESKY |
| Drawn By: | jcd |
| Checked: | |
| Approved: | |
| Drawing No. | |
| %PLTFILNAM | |