Water Tower Deep 10910N WT64 JWE/04

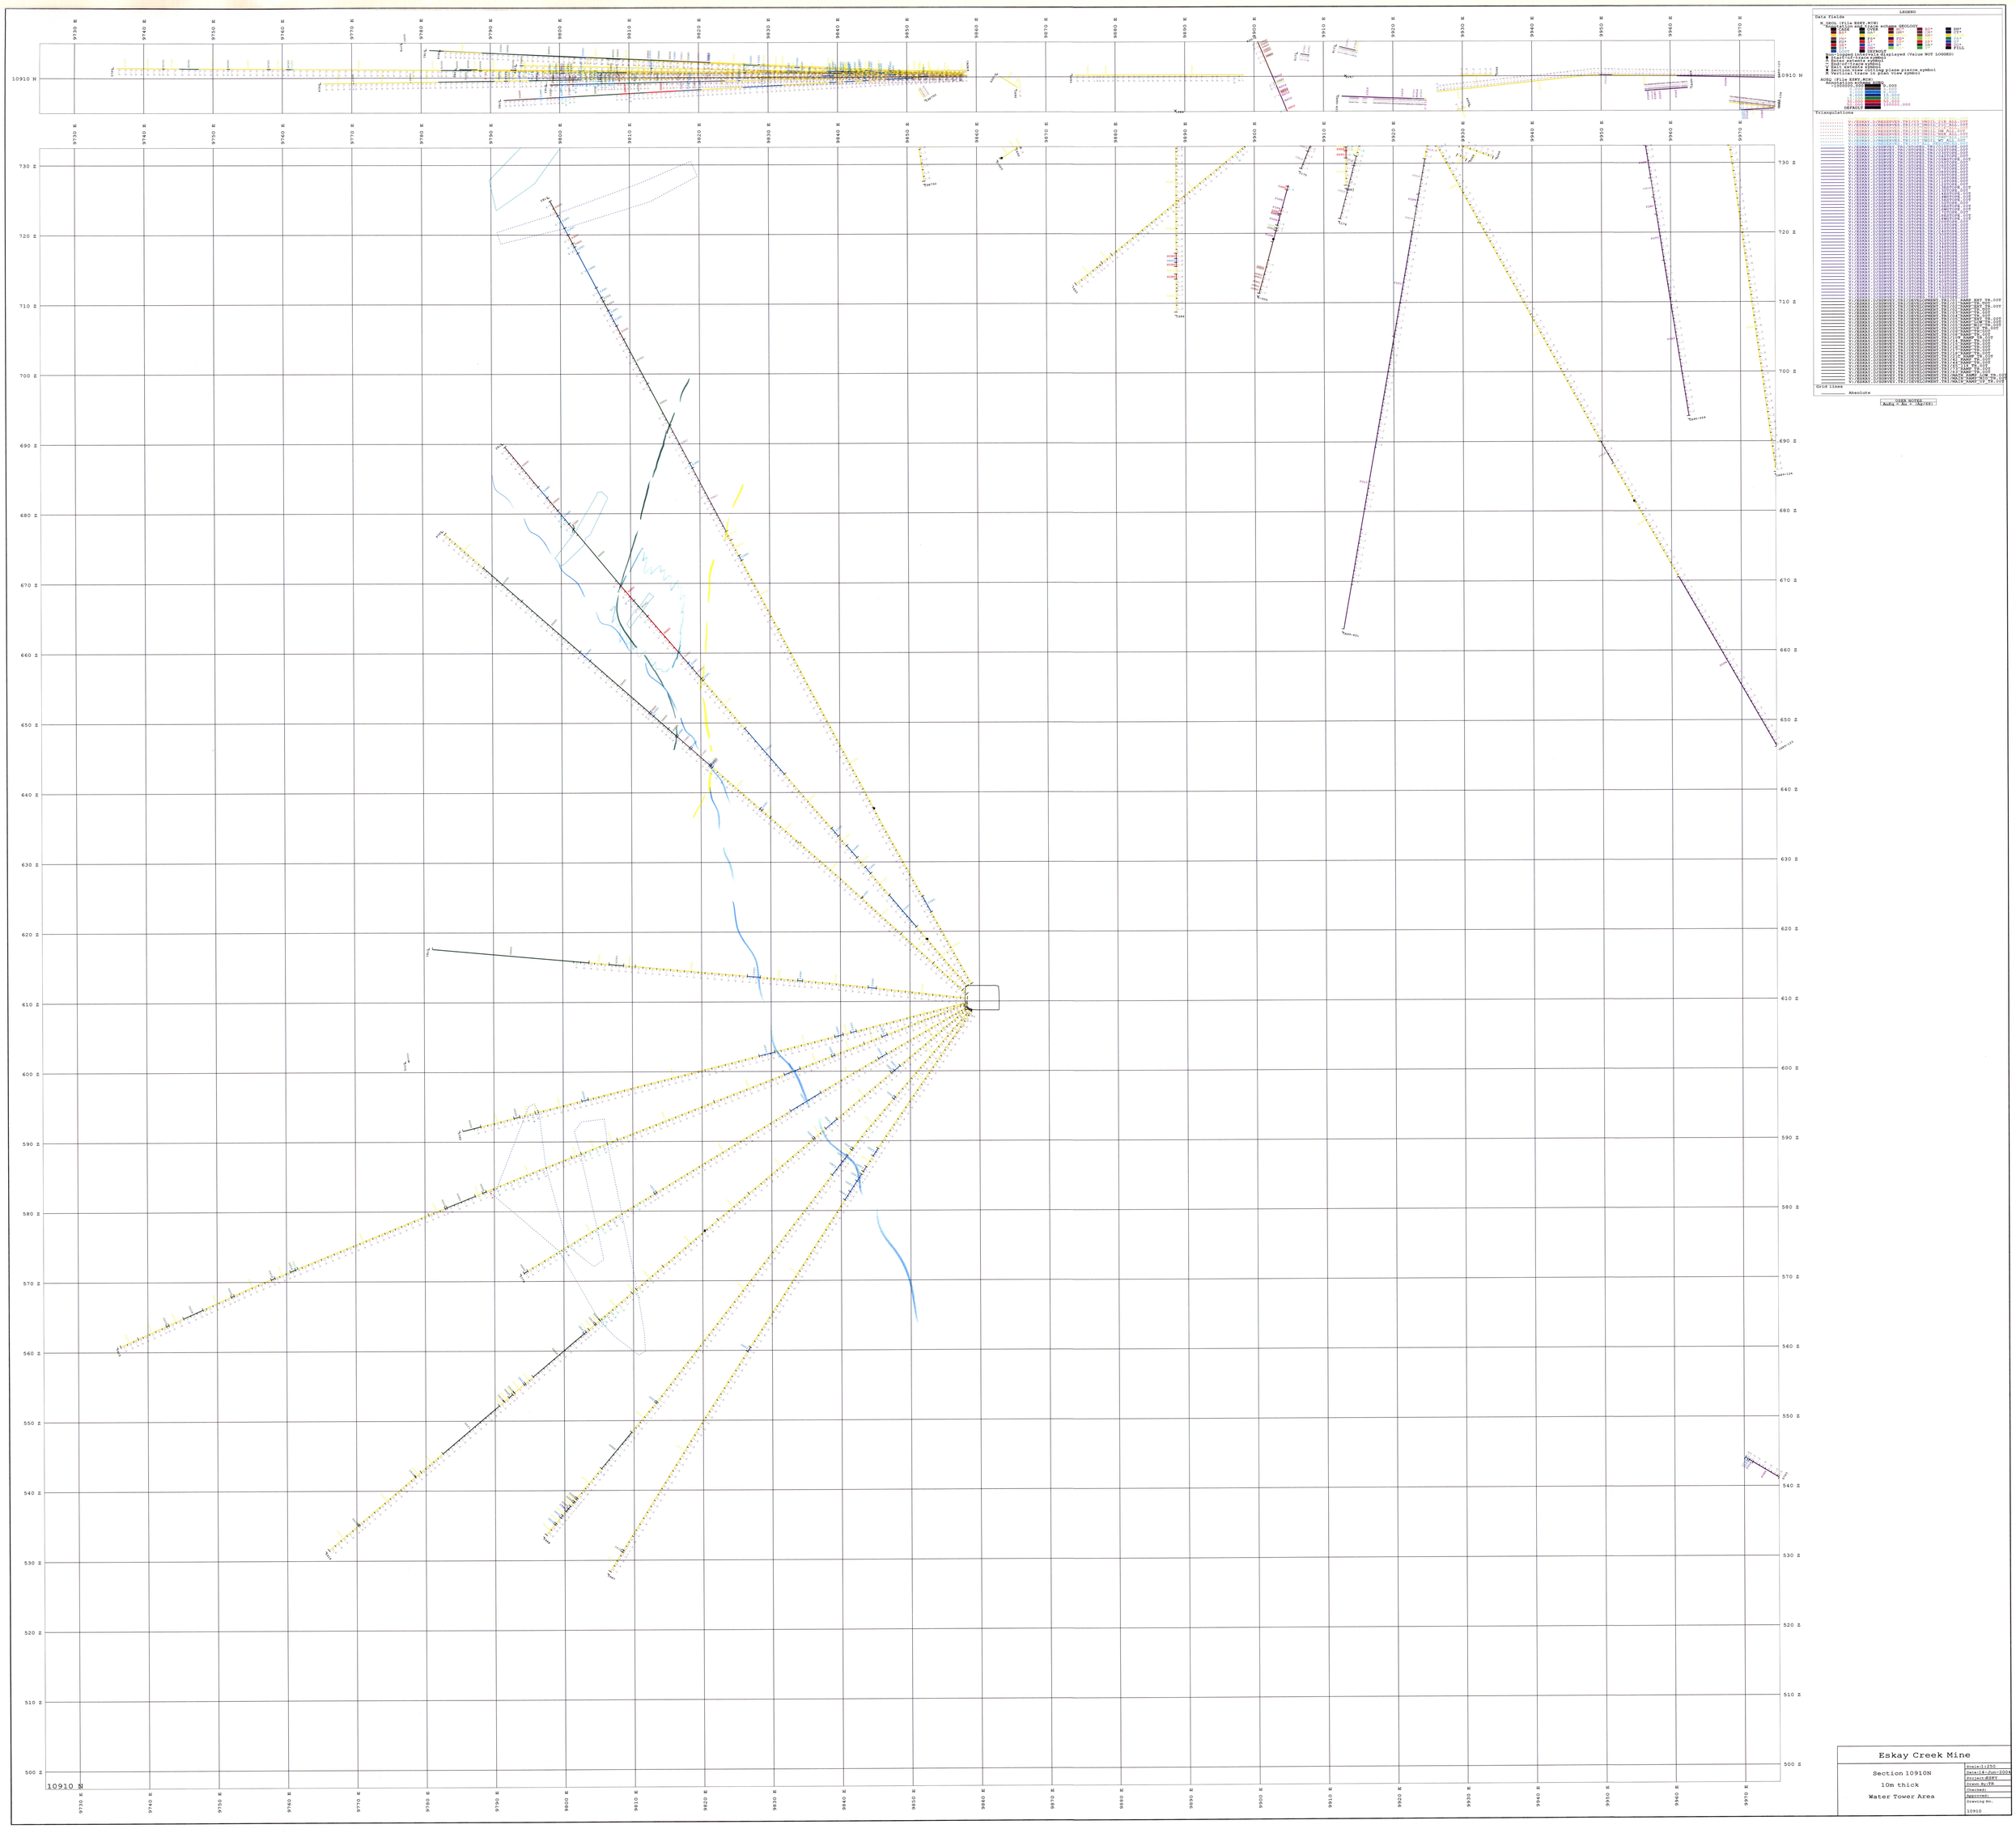


Eskay Creek Mine

Section 10910N
10m thick
Water Tower Area

Scale=1:250
Date=14-Jun-2004
Project=ESKY
Drawn By=TB
Checked:
Approved:
Drawing No.
10910